




1 EAST ELEVATION
SCALE: 1" = 40'

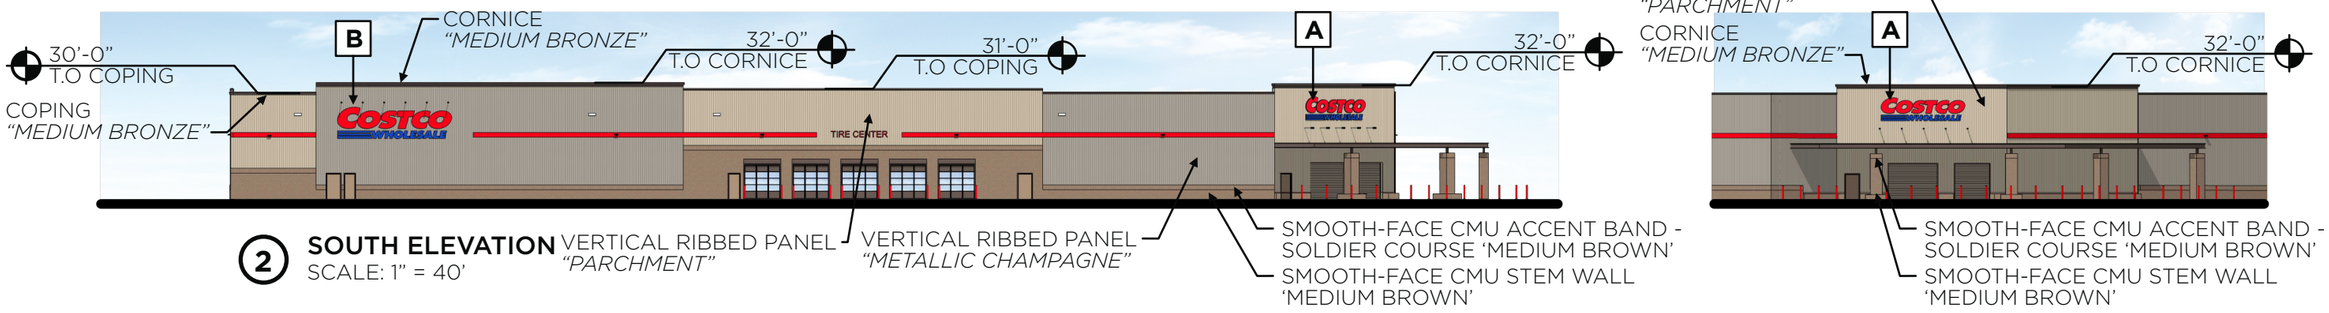

2 SOUTH ELEVATION
SCALE: 1" = 40'

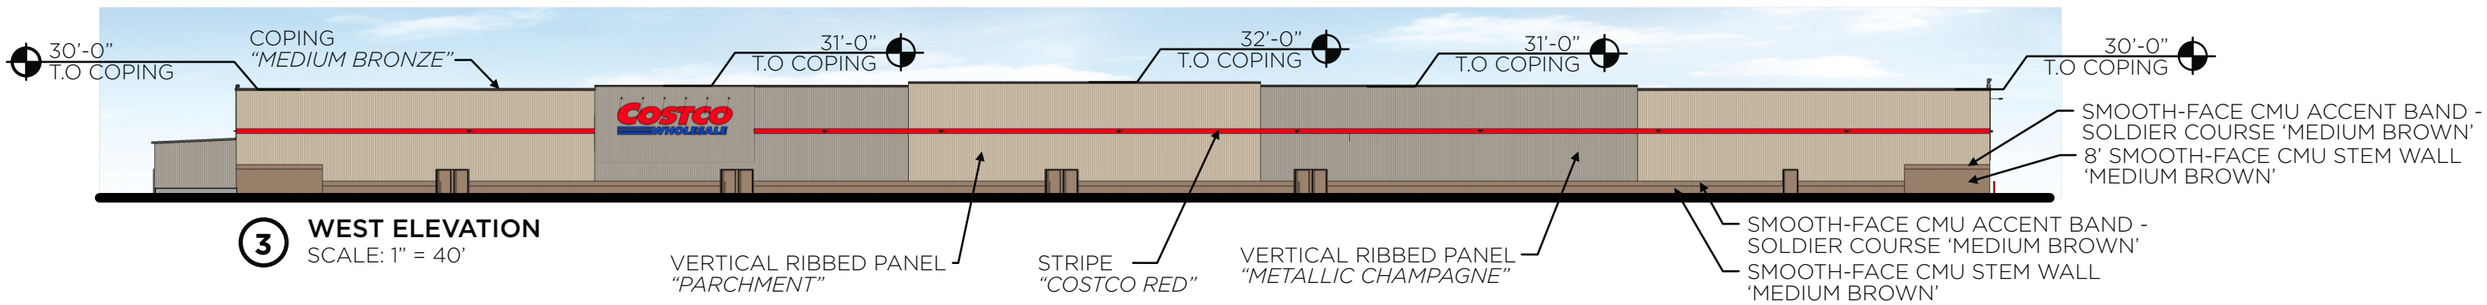

3 WEST ELEVATION
SCALE: 1" = 40'

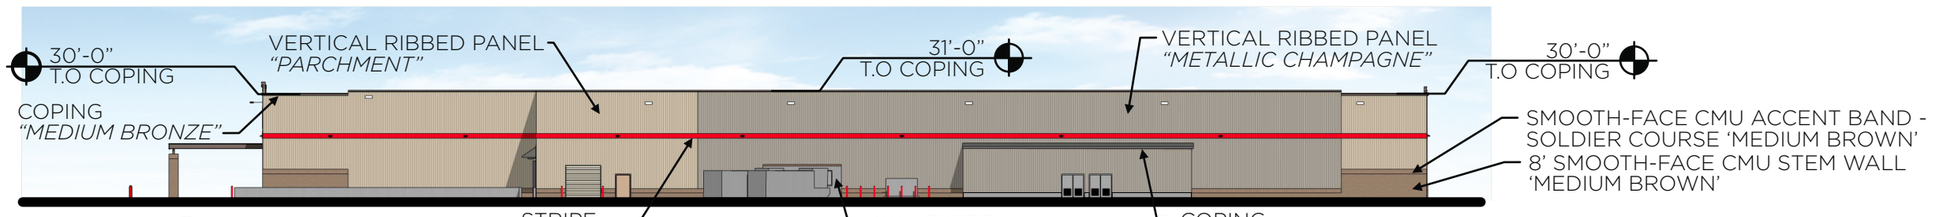

4 NORTH ELEVATION
SCALE: 1" = 40'



A




B

5 SIGN PACKAGE

SIGN TABLE

IDENTITY	QUANTITY	SIGN	SIZE	AREA (EACH)	TOTAL SF
A	1	COSTCO WHOLESALE	5'-0" C	175 SF	***175 SF***
B	3	COSTCO WHOLESALE	6'-0" C	280 SF	***840 SF***
				TOTAL SIGN AREA:	**1,015 SF**

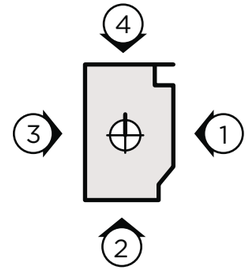

MG2

SEPTEMBER 02, 2025
PROJECT# 23-5885-01
S RENO, NV
PG: 10

CONCEPT WAREHOUSE ELEVATIONS

COSTCO WHOLESALE