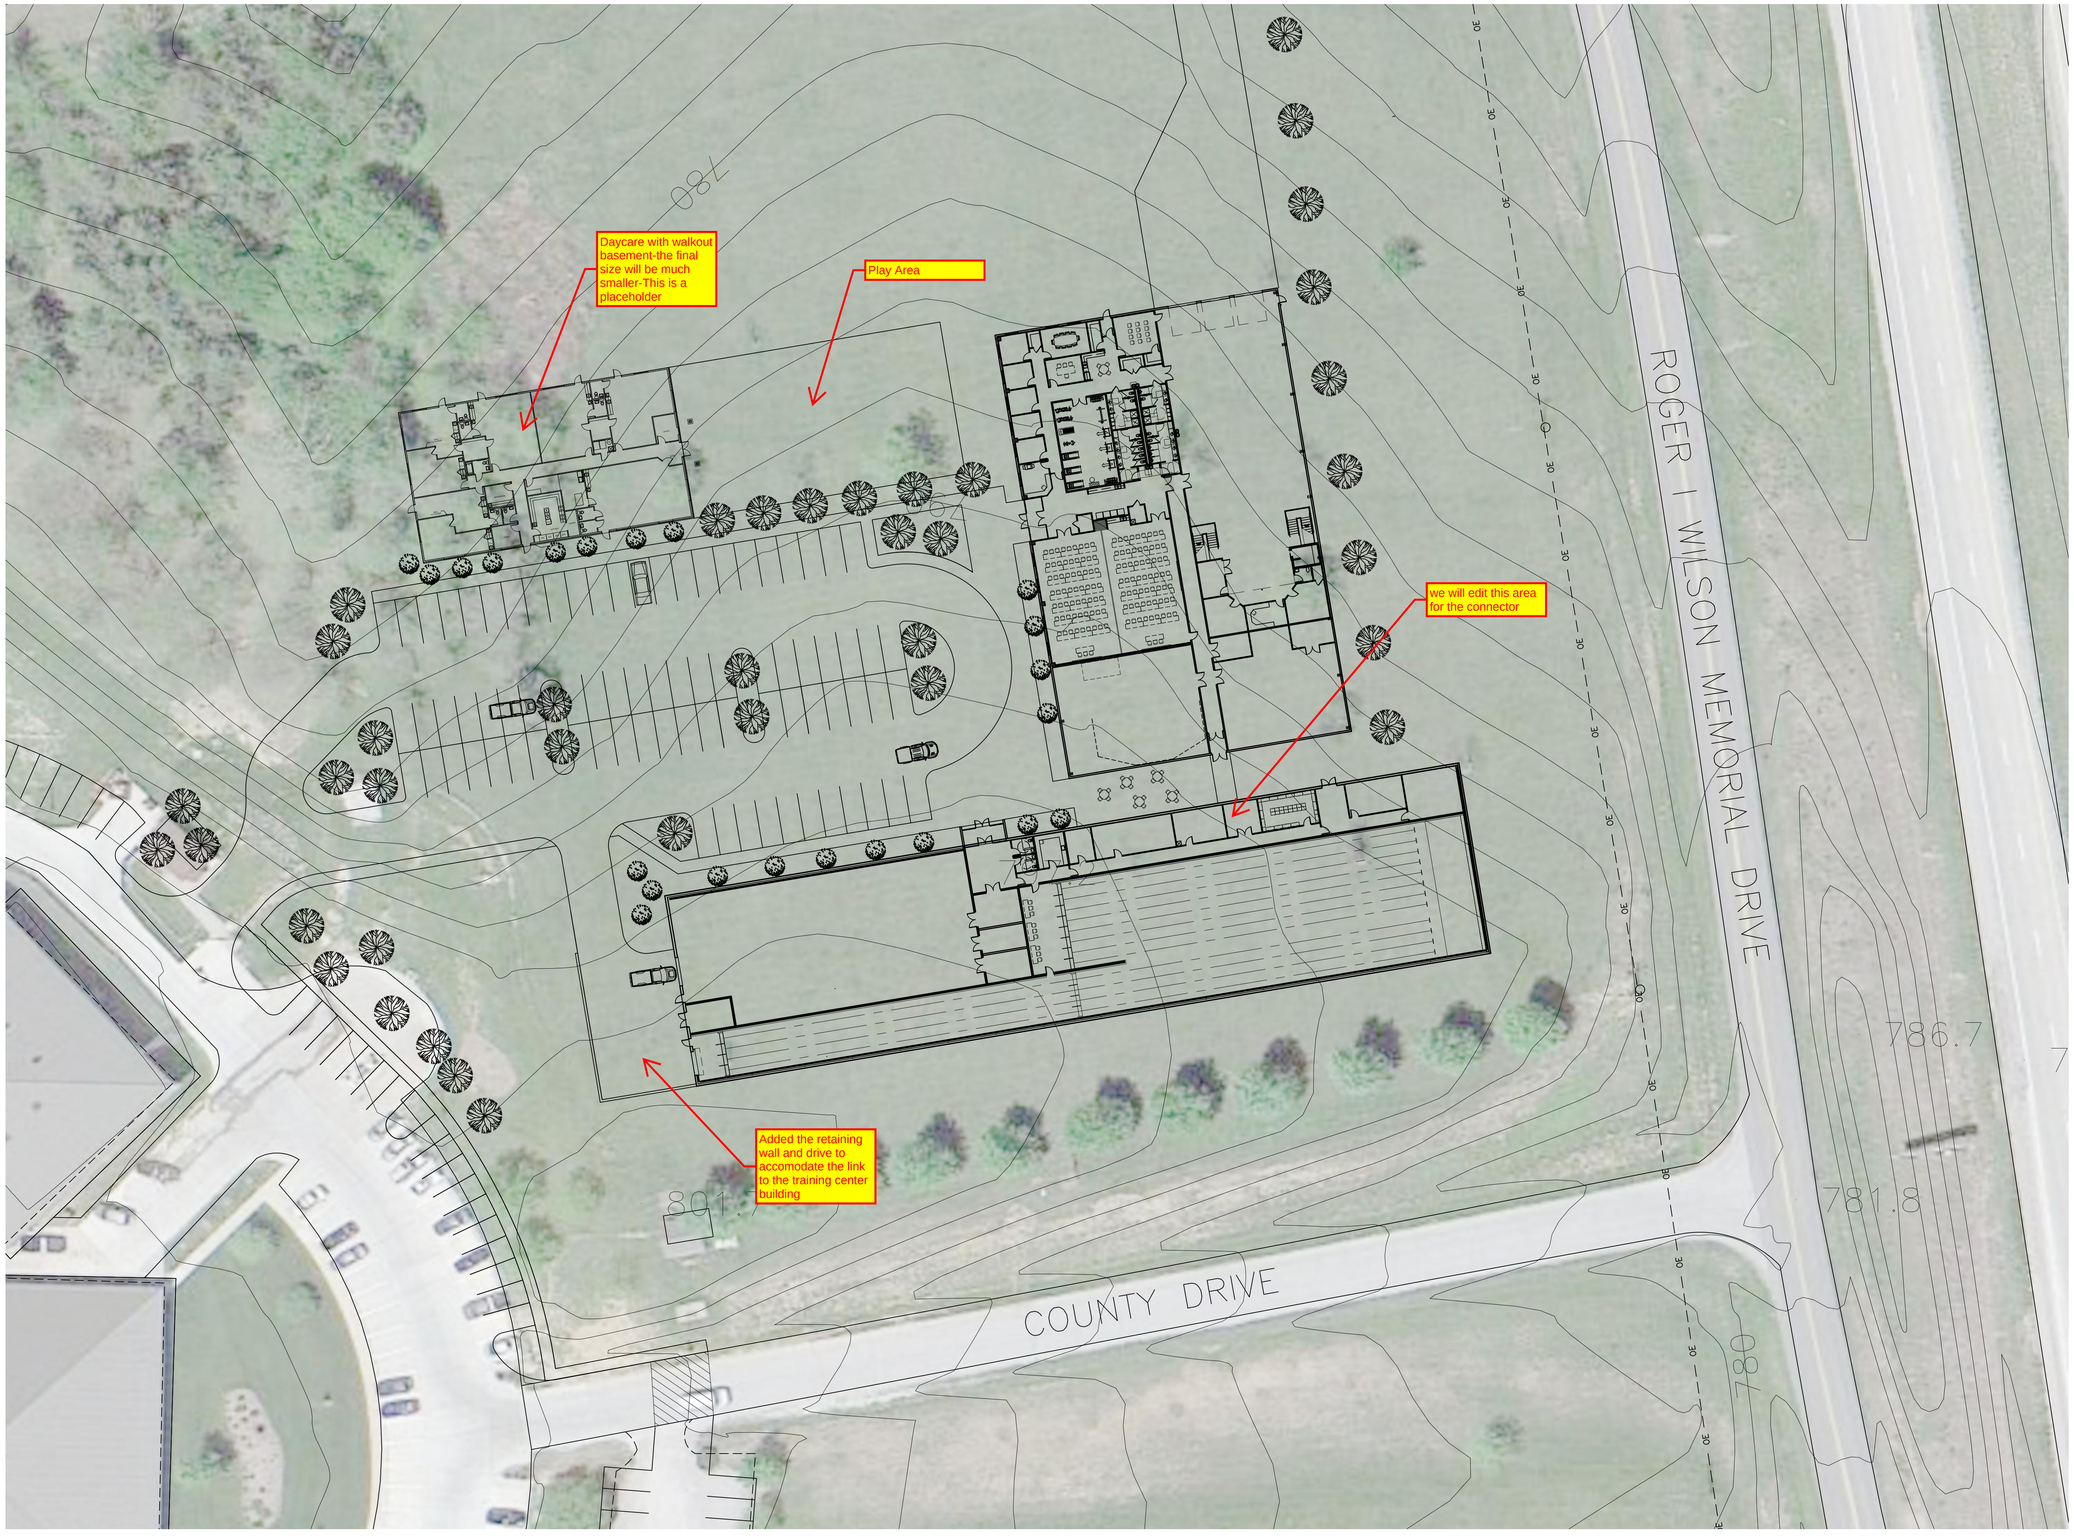


N

SCALE: 1" = 30'

0 15 30 60

Peckham & Wright Architects, Inc., d.b.a.
PWArchitects, Inc.
2120 Forum Blvd., Ste. 101
Columbia, Missouri 65203
PWArchitects.com | 573.449.2683
Peckham & Wright Architects an Architectural Corporation
Missouri State Certificate of Authority No. 000244

Copyright Peckham & Wright Architects, Inc. 2021

BOONE COUNTY SHERIFF'S OFFICE-REGIONAL TRAINING CENTER

Drawn: EM	Project Number: ####
Checked: ####	CAD File Name (Number): CIVIL PLAN_RECOVER2-ECM-1

Drawing Title: SITE PLAN

No.	Revisions:	Date:

Submission Date: ????

Plot Date: 11/07/2023

Drawing Number: A101

Sheet - of -