FILE NAME: \\plan\projects\6568_NJ_NJDOT_RT70_RT38_to_Cropwell_Rd\390_CAD\
PEN TABLE: \\plan\projects\6568_NJ_NJDOT_RT70_RT38_to_Cropwell_Rd\390_CAD\
REV. DATE: 3/23/2020
SCALE: 29.9999 ' / in.


McCORMICK TAYLOR

| STATE | FEDERAL PROJECT NO. |
|---|---|
| N.J. | M00-10018(158) |

***PENNSAUKEN TOWNSHIP*** ***CAMDEN COUNTY***

## PLANTING SUMMARY

| ITEM NUMBER | DESCRIPTION | SYM. | PLANT NAME | PLAN SHEET QUANTITY | IF & WHERE DIRECTED QUANTITY | CONTRACT QUANTITY | AS-BUILT QUANTITY |
|---|---|---|---|---|---|---|---|
| 811006M | Large Deciduous Tree, 2 - 2 1/2" Caliper, B&B | | | | | 128 | |
| | | A | Acer rubrum | 41 | 7 | 48 | |
| | | L | Lirodendron tulipifera | 30 | 7 | 37 | |
| | | Q | Quercus bicolor | 36 | 7 | 43 | |
| 811037M | Evergreen Tree, 7 - 8' High, B&B | P | Pinus strobus | 45 | 5 | 50 | |
| 811024M | Small Deciduous Tree, 2 - 2 1/2" Caliper, B&B | | | | | 84 | |
| | | Ag | Amelanchier x grandiflora 'Autumn Brillance' | 40 | | | |
| | | Ps | Prunus serrulata 'Shirofugen' | 44 | | | |
| 811067M | Deciduous Shrub, 24 - 36" High, Container | | | | | 300 | |
| | | H | Hibiscus syriacus 'DS03RS' (Raspberry Smoothie) | 139 | 14 | 153 | |
| | | V | Viburnum x bodnantense 'Pink Dawn' | 133 | 14 | 147 | |
| | | | | | | | |
| 811078M | Evergreen Shrub, 18 - 24" High, #3 Container | I | Ilex glabra 'Compacta' | 86 | 10 | 96 | |
| 811093M | Evergreen Shrub, 18 - 24" Spread, #3 Container | J | Juniperus chinensis 'Sea Green' | 201 | 20 | 221 | |

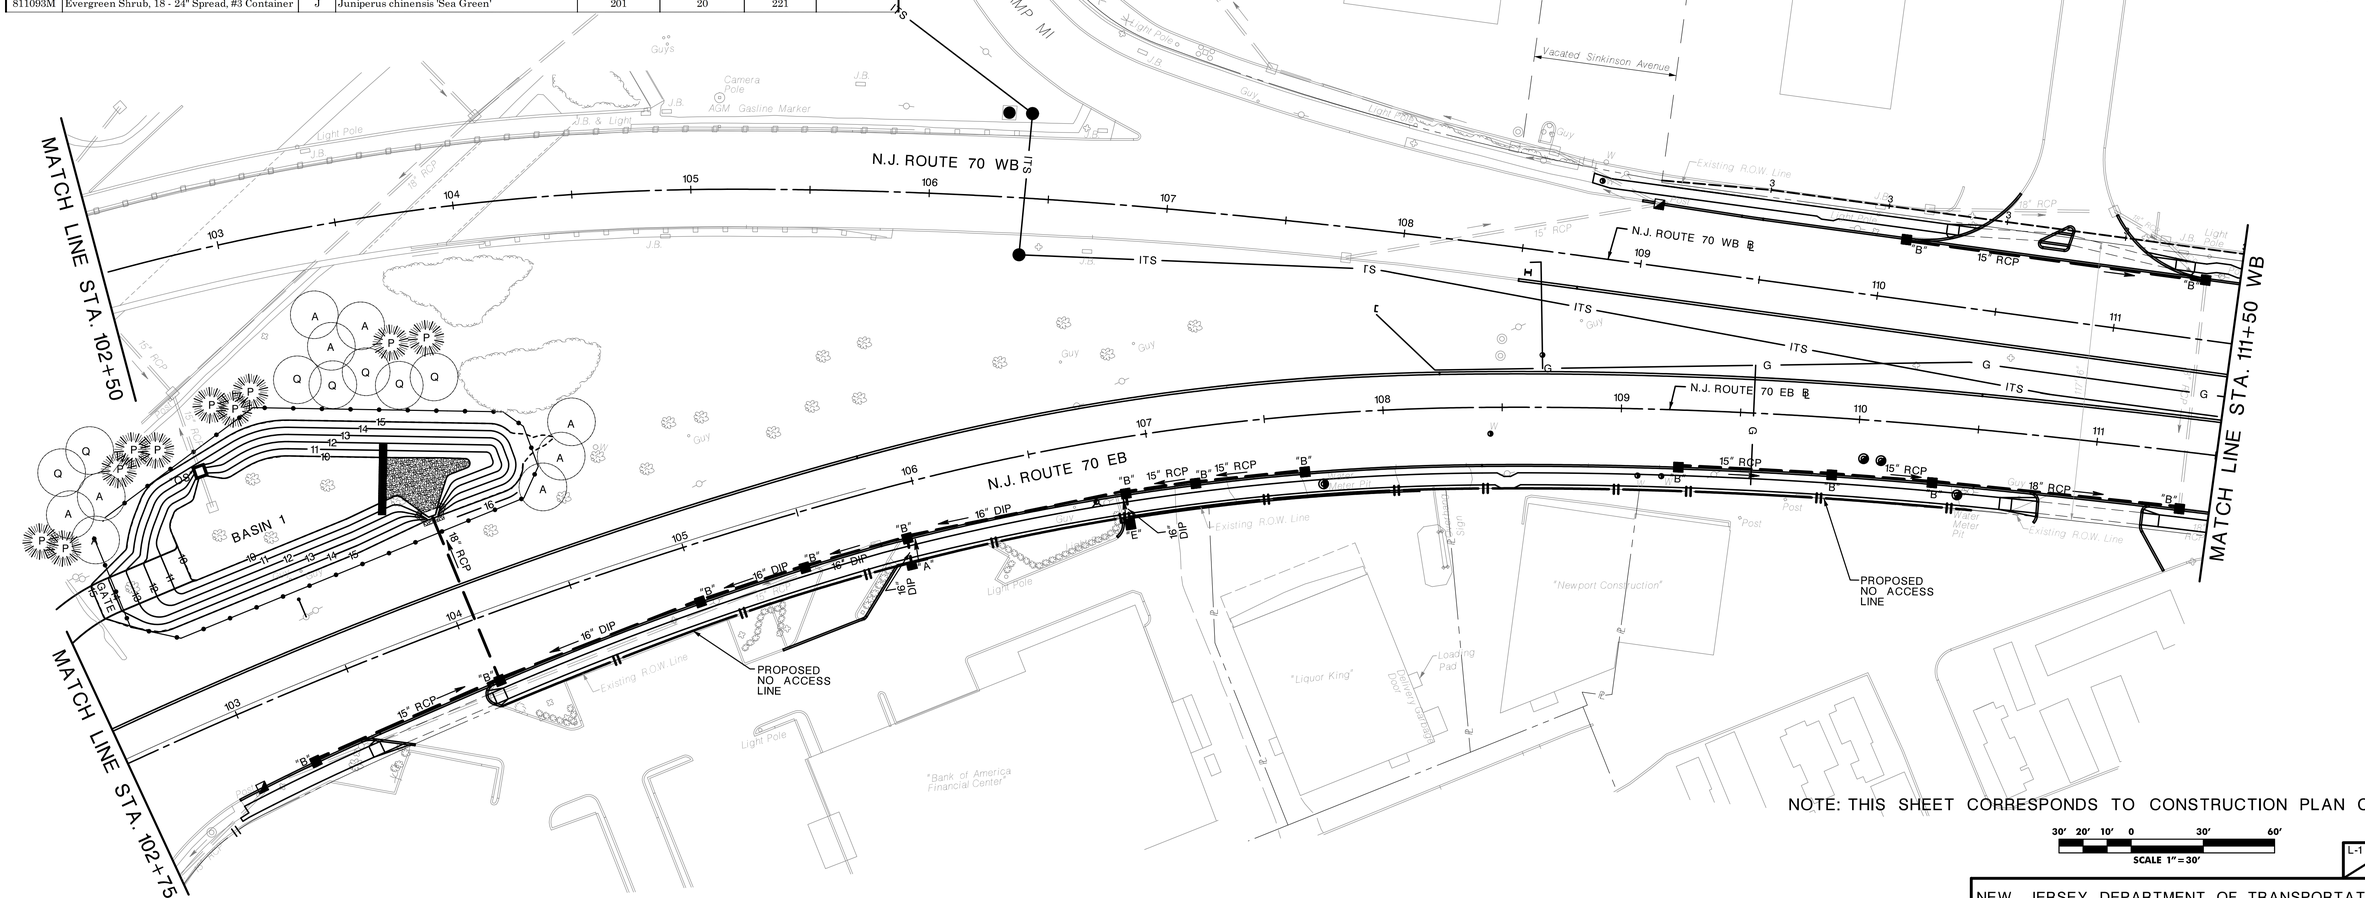


NOTE: THIS SHEET CORRESPONDS TO CONSTRUCTION PLAN C-3

30′ 20′ 10′ 0 30′ 60′
SCALE 1″ = 30′

L-1
L-25

## TO BE PLANTED

| ITEM NO. | DESCRIPTION | SYM. | PLANT NAME | SPACING | CONTRACT QUANTITY | AS-BUILT QUANTITY |
|---|---|---|---|---|---|---|
| 811006M | Large Deciduous Tree, 2 - 2½" Caliper, B&B | A | Acer rubrum | | 9 | |
| 811006M | Large Deciduous Tree, 2 - 2½" Caliper, B&B | Q | Quercus bicolor | | 7 | |
| 811037M | Evergreen Tree, 7 - 8' High, B&B | P | Pinus strobus | | 10 | |

**NEW JERSEY LICENSED LANDSCAPE ARCHITECT**

SIGNATURE _____

LICENSE NO. _____

DATE _____

NEW JERSEY DEPARTMENT OF TRANSPORTATION

# LANDSCAPE PLANS

**ROUTE 70,**
**ROUTE 38 TO COOPER AVENUE (MP 0.00 TO 8.80)**
**CONTRACT NO. 000113380**

McCormick Taylor, Inc.

CERTIFICATION OF AUTHORIZATION NO. 24GA28044300

DATE:

ANTHONY M. DIMAGGIO, JR., P.E.

NEW JERSEY PROFESSIONAL ENGINEER LICENSE NO. 24GE04136200

X
XX

\\njfs1\projects\5585_NJ_NJDOT_RT70_RT38_to_Cropwell_Rd\390_CAD\Highway\projects\5585_NJ_NJDOT_RT70_RT38_to_Cropwell_Rd\390_CAD\
FILE NAME:
PEN TABLE:
REV. DATE:
SCALE:
3/23/2020
29.9999 ' / in.


McCORMICK TAYLOR

| STATE | FEDERAL PROJECT NO. |
|---|---|
| N.J. | M00-10018(158) |

***CHERRY HILL TOWNSHIP*** ***CAMDEN COUNTY***

NJ PLANE COORDINATE SYSTEM
NAD 1983

Note: Replacement plantings. Office of Landscape Architecture will direct placement.

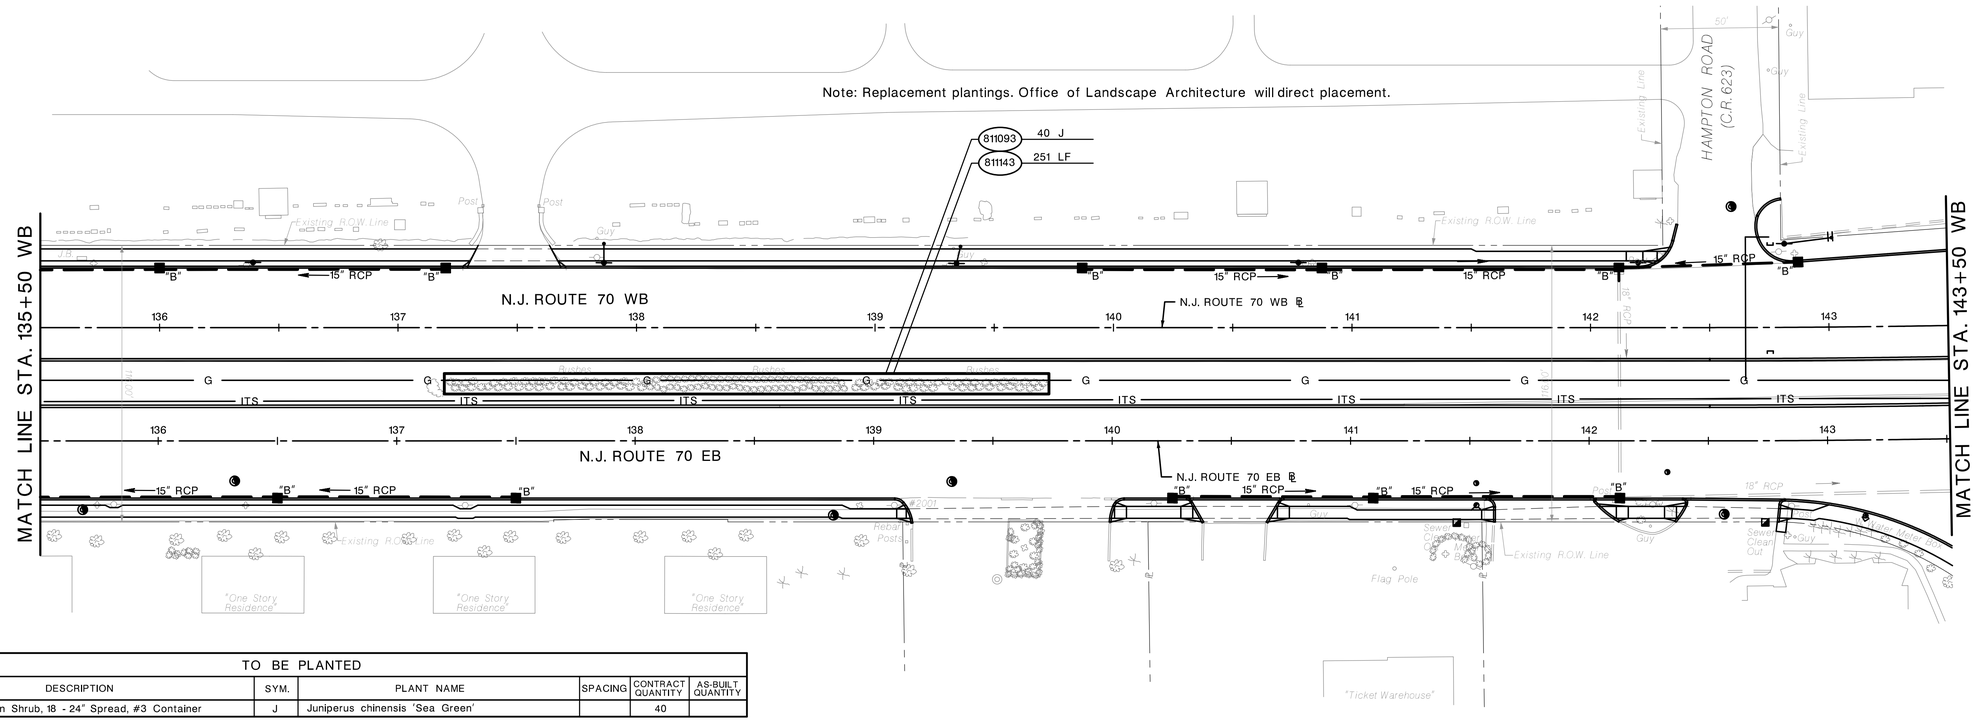


| TO BE PLANTED | | | | | | |
|---|---|---|---|---|---|---|
| ITEM NO. | DESCRIPTION | SYM. | PLANT NAME | SPACING | CONTRACT QUANTITY | AS-BUILT QUANTITY |
| 811093M | Evergreen Shrub, 18 - 24" Spread, #3 Container | J | Juniperus chinensis 'Sea Green' | | 40 | |

| ITEM NO. | TO BE CONSTRUCTED | CONTRACT QUANTITY |
|---|---|---|
| 811143P | Hedge Renovation | 251 LF |

NOTE: THIS SHEET CORRESPONDS TO CONSTRUCTION PLAN C-7

30' 20' 10' 0 30' 60'
SCALE 1" = 30'

L-2
L-25

NEW JERSEY DEPARTMENT OF TRANSPORTATION

# LANDSCAPE PLANS

**ROUTE 70,**
**ROUTE 38 TO COOPER AVENUE (MP 0.00 TO 8.80)**
**CONTRACT NO. 000113380**

**NEW JERSEY LICENSED LANDSCAPE ARCHITECT**

SIGNATURE _____
LICENSE NO. _____
DATE _____

McCormick Taylor, Inc.
CERTIFICATION OF AUTHORIZATION NO. 24GA28044300
DATE:
ANTHONY M. DIMAGGIO, JR., P.E.
NEW JERSEY PROFESSIONAL ENGINEER LICENSE NO. 24GE04136200

X
XX

FILE NAME: \\njfs#\projects\5585_NJ_NJDOT_RT70_RT38_to_Cropwell_Rd\390_CAD\
PEN TABLE: \\njfs#\projects\5585_NJ_NJDOT_RT70_RT38_to_Cropwell_Rd\390_CAD\
REV. DATE: 3/23/2020
SCALE: 29.9999 ' / in.

McCORMICK TAYLOR


*CHERRY HILL TOWNSHIP*

*CAMDEN COUNTY*

| STATE | FEDERAL PROJECT NO. |
|---|---|
| N.J. | M00-10018(158) |

TO BE PLANTED

| ITEM NO. | DESCRIPTION | SYM. | PLANT NAME | SPACING | CONTRACT QUANTITY | AS-BUILT QUANTITY |
|---|---|---|---|---|---|---|
| 811006M | Large Deciduous Tree, 2 - 2½" Caliper, B&B | A | Acer rubrum | | 8 | |
| 811006M | Large Deciduous Tree, 2 - 2½" Caliper, B&B | L | Liriodendron tulipifera | | 5 | |
| 811006M | Large Deciduous Tree, 2 - 2½" Caliper, B&B | Q | Quercus bicolor | | 6 | |
| 811037M | Evergreen Tree, 7 - 8' High, B&B | P | Pinus strobus | | 9 | |

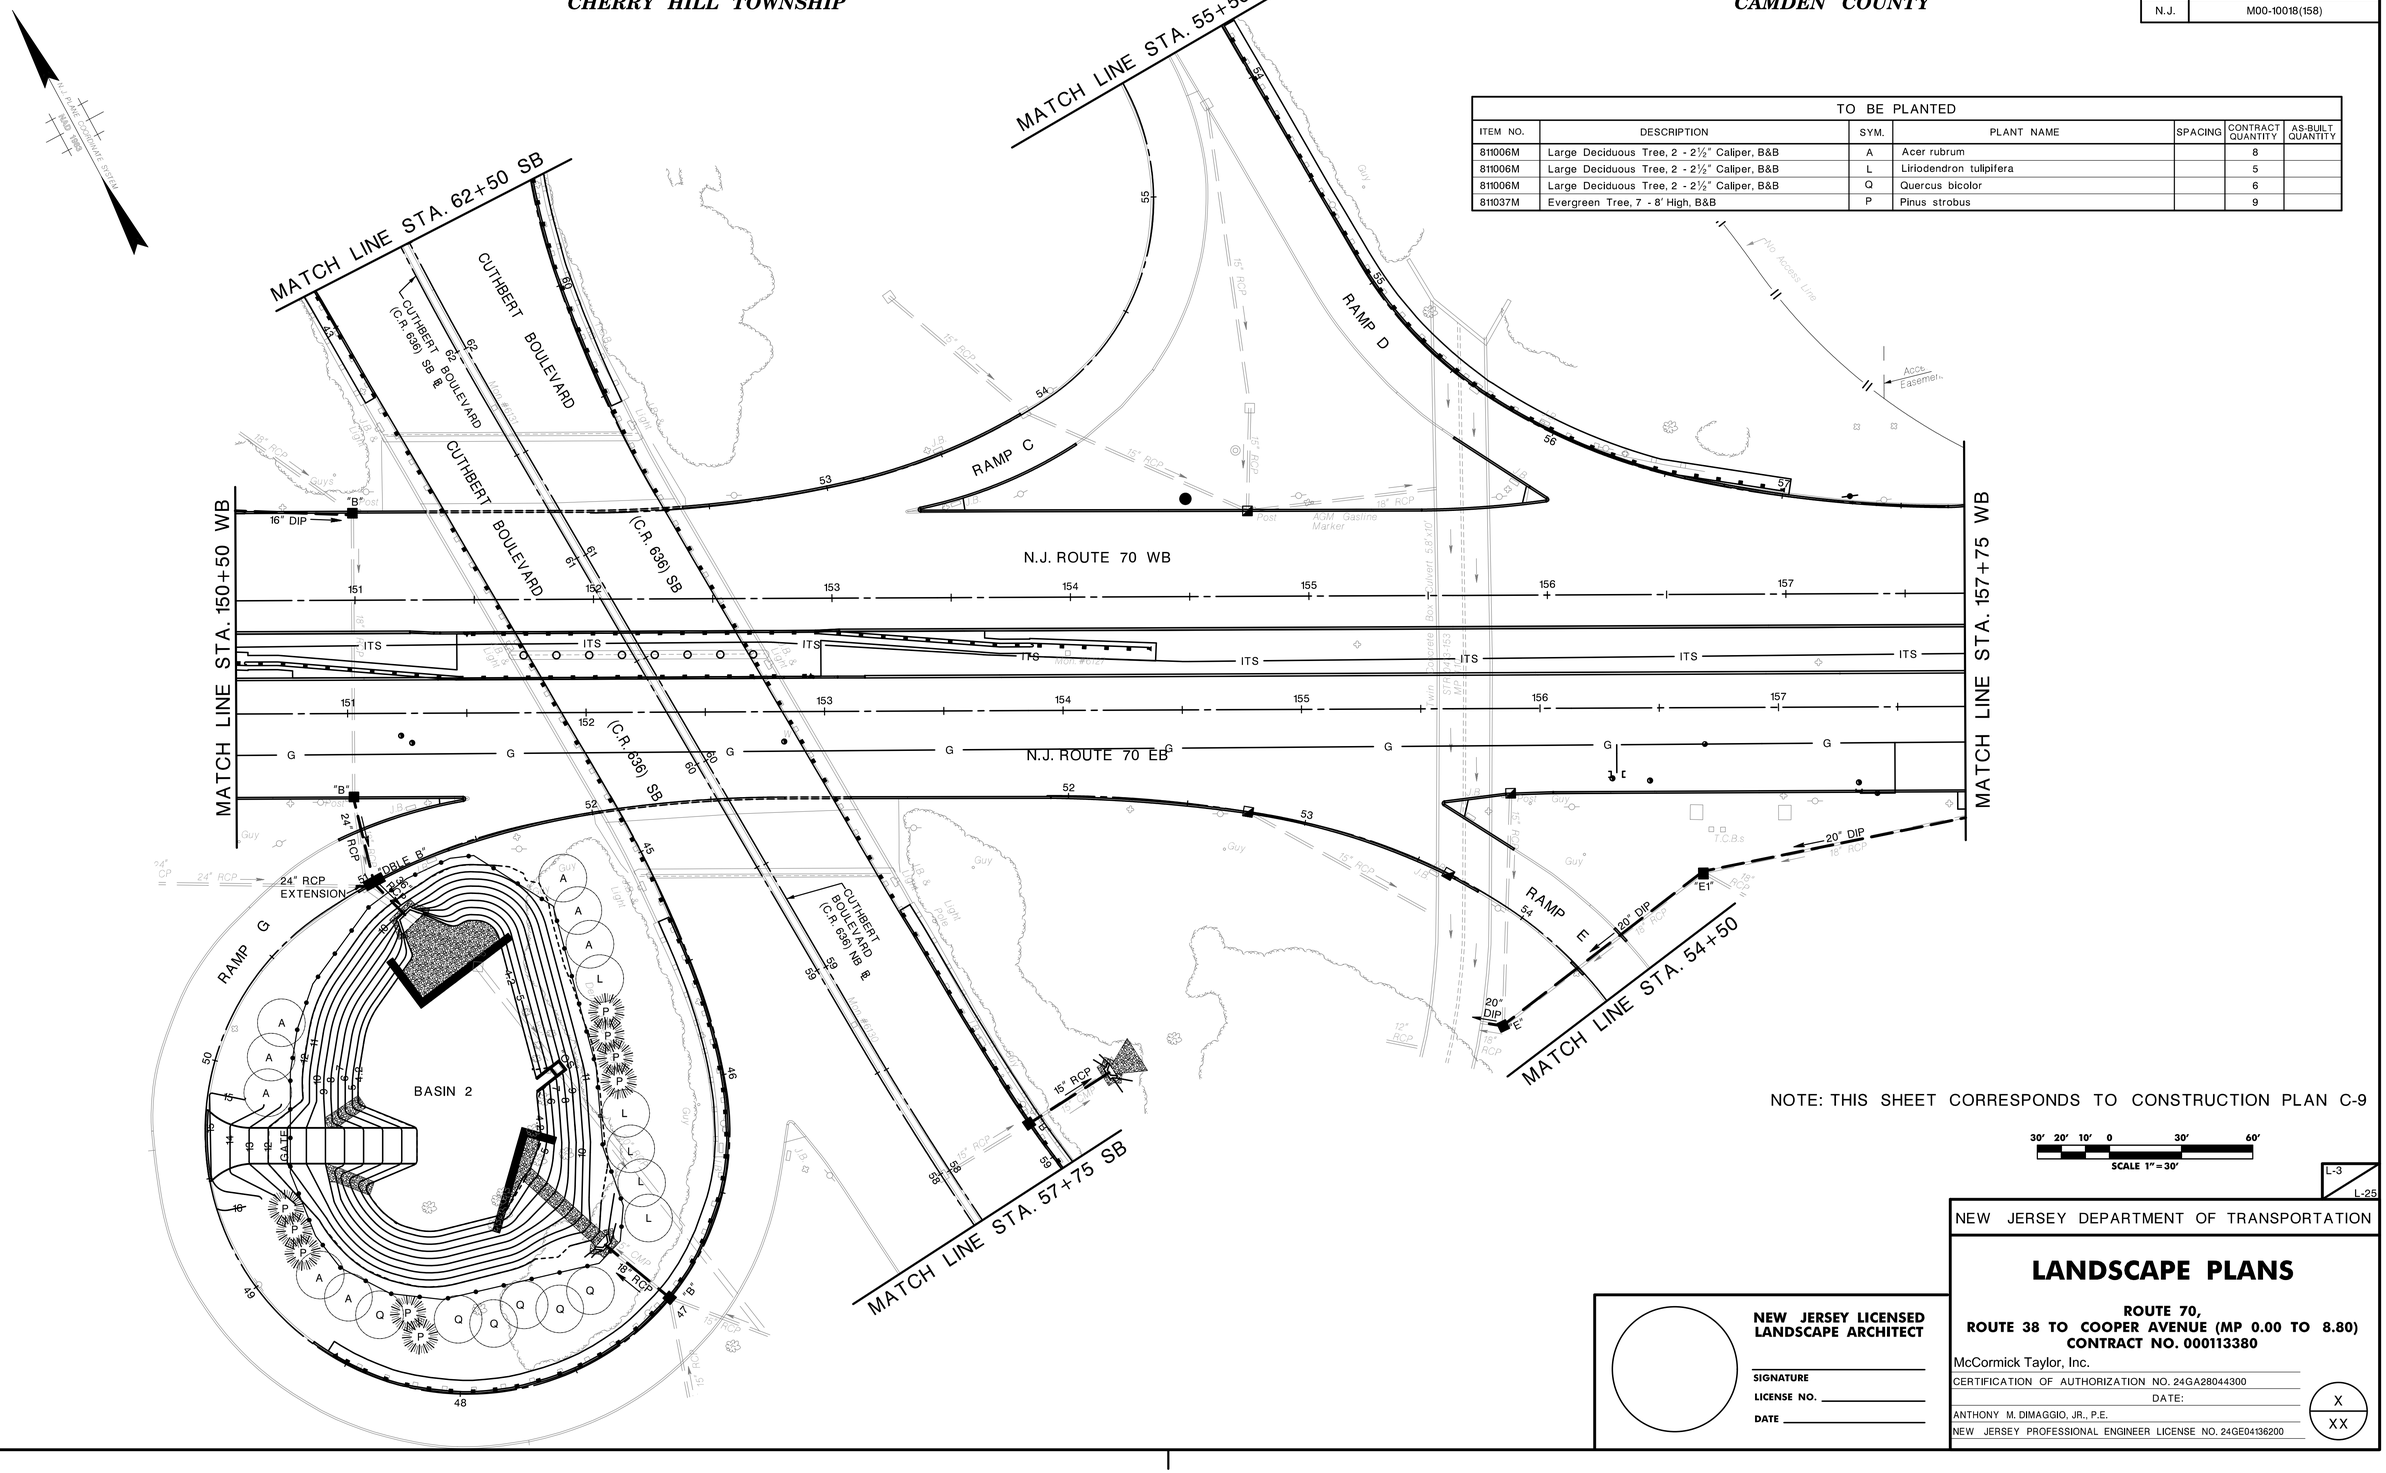


NOTE: THIS SHEET CORRESPONDS TO CONSTRUCTION PLAN C-9

30' 20' 10' 0 30' 60'
SCALE 1" = 30'

L-3
L-25

NEW JERSEY DEPARTMENT OF TRANSPORTATION

# LANDSCAPE PLANS

**ROUTE 70,**
**ROUTE 38 TO COOPER AVENUE (MP 0.00 TO 8.80)**
**CONTRACT NO. 000113380**

NEW JERSEY LICENSED LANDSCAPE ARCHITECT

SIGNATURE

LICENSE NO.


DATE

McCormick Taylor, Inc.
CERTIFICATION OF AUTHORIZATION NO. 24GA28044300
DATE:
ANTHONY M. DIMAGGIO, JR., P.E.
NEW JERSEY PROFESSIONAL ENGINEER LICENSE NO. 24GE04136200

X
XX

| STATE | FEDERAL PROJECT NO. |
|---|---|
| N.J. | M00-10018(158) |

*CHERRY HILL TOWNSHIP* *CAMDEN COUNTY*

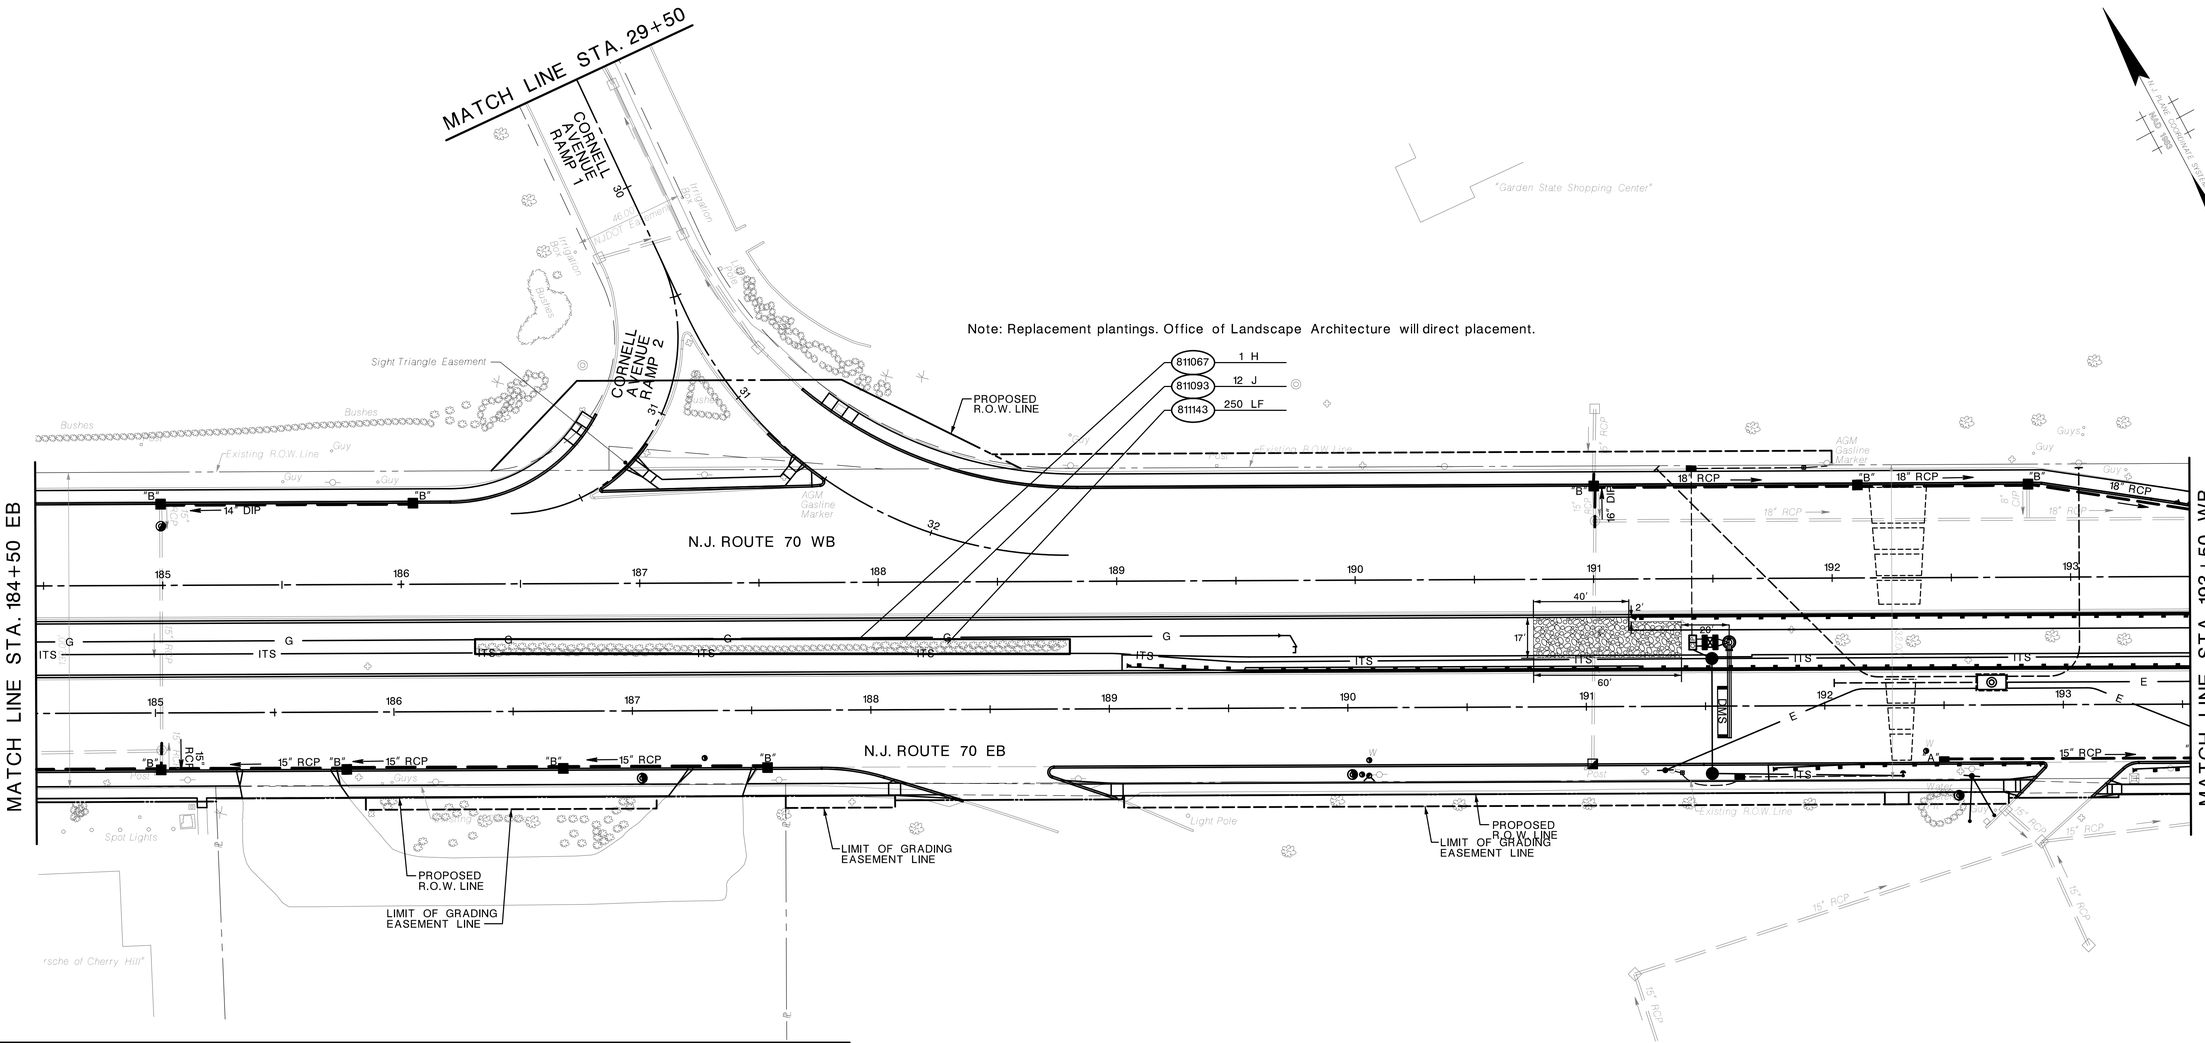


| TO BE PLANTED | | | | | | |
|---|---|---|---|---|---|---|
| ITEM NO. | DESCRIPTION | SYM. | PLANT NAME | SPACING | CONTRACT QUANTITY | AS-BUILT QUANTITY |
| 811067M | Deciduous Shrub, 24 - 36" High, Container | H. | Hibiscus syriacus 'DS03RS' (Raspberry Smoothie) | | 1 | |
| 811093M | Evergreen Shrub, 18 - 24" High, #3 Container | J | Juniperus chinensis 'Sea Green' | | 12 | |

| ITEM NO. | TO BE CONSTRUCTED | CONTRACT QUANTITY |
|---|---|---|
| 811143P | Hedge Renovation | 250 LF |

NOTE: THIS SHEET CORRESPONDS TO CONSTRUCTION PLAN C-13

30' 20' 10' 0 30' 60'
SCALE 1"=30'

L-4
L-25

NEW JERSEY LICENSED LANDSCAPE ARCHITECT

SIGNATURE

LICENSE NO.

DATE

NEW JERSEY DEPARTMENT OF TRANSPORTATION

# LANDSCAPE PLANS

**ROUTE 70,**
**ROUTE 38 TO COOPER AVENUE (MP 0.00 TO 8.80)**
**CONTRACT NO. 000113380**

McCormick Taylor, Inc.
CERTIFICATION OF AUTHORIZATION NO. 24GA28044300
DATE:
ANTHONY M. DIMAGGIO, JR., P.E.
NEW JERSEY PROFESSIONAL ENGINEER LICENSE NO. 24GE04136200

X
XX

McCORMICK TAYLOR

FILE NAME: \\hjfat\projects\5585_NJ_NJDOT_RT70_RT38_to_Cropwell_Rd\390_CAD\Sheets\5585_NJ_NJDOT_RT70_RT38_to_Cropwell_Rd\390_CAD
PEN TABLE:
REV. DATE: 3/23/2020
SCALE: 29.9999 '/in.

FILE NAME: \\plan\projects\5585_NJ_NJDOT_RT70_RT38_to_Cropwell_Rd\390_CAD\Sheets\5585_NJ_NJDOT_RT70_RT38_to_Cropwell_Rd\390_CAD
PEN TABLE: \\plan\projects\5585_NJ_NJDOT_RT70_RT38_to_Cropwell_Rd\390_CAD
REV. DATE: 3/23/2020
SCALE: 29.9999 '/ in.

McCORMICK TAYLOR

| STATE | FEDERAL PROJECT NO. |
|---|---|
| N.J. | M00-10018(158) |

CHERRY HILL TOWNSHIP

CAMDEN COUNTY

GARDEN STATE BOULEVARD

"Houlihan's"

"Citizens Bank"

"Single Story Residence"

30' Wide Utility Easement (TYP.)

20' Wide Storm Drainage Easement

20' Wide Sanitary Sewer Inceptor Easement

Existing R.O.W.Line

Existing Line

Light Pole

Guys

Post

Irrigation Valve

Note: Replacement plantings. Office of Landscape Architecture will direct placement.

20 I 811078

139 LF 811143

24" DIP

21" RCP

15" RCP

18" RCP

30" RCP

MH

N.J. ROUTE 70 WB

N.J. ROUTE 70 EB

MATCH LINE STA. 199+50 WB

MATCH LINE STA. 207+50 WB

PLAN SHEET L-6

MATCH LINE STA. 37+75

PROPOSED R.O.W. LINE

ROW Traffic Signal Easement

SAYER AVENUE

PENN AVENUE

Ground Lights

Flag Pole

Sewer Clean Out

Electric Meter Box

Existing Line

20' Wide Gas Easement

"Mercedes-Benz of Cherry Hill"

| TO BE PLANTED | | | | | | |
|---|---|---|---|---|---|---|
| ITEM NO. | DESCRIPTION | SYM. | PLANT NAME | SPACING | CONTRACT QUANTITY | AS-BUILT QUANTITY |
| 811078M | Evergreen Shrub, 18-24" High, #3 Container | I | Ilex glabra 'Compacta' | | 20 | |

| ITEM NO. | TO BE CONSTRUCTED | CONTRACT QUANTITY |
|---|---|---|
| 811143P | Hedge Renovation | 139 LF |

NOTE: THIS SHEET CORRESPONDS TO CONSTRUCTION PLAN C-15

SCALE 1" = 30'

L-5
L-25

NEW JERSEY LICENSED LANDSCAPE ARCHITECT

SIGNATURE

LICENSE NO.

DATE

NEW JERSEY DEPARTMENT OF TRANSPORTATION

# LANDSCAPE PLANS

**ROUTE 70,**
**ROUTE 38 TO COOPER AVENUE (MP 0.00 TO 8.80)**
**CONTRACT NO. 000113380**

McCormick Taylor, Inc.

CERTIFICATION OF AUTHORIZATION NO. 24GA28044300

DATE:

ANTHONY M. DIMAGGIO, JR., P.E.

NEW JERSEY PROFESSIONAL ENGINEER LICENSE NO. 24GE04136200


X
XX

FILE NAME: \\njfalr\projects\5585_NJ_NJDOT_RT70_RT38_to_Cropwell_Rd\390_CAD\Sheets\5585_NJ_NJDOT_RT70_RT38_to_Cropwell_Rd\390_CAD
PEN TABLE: \\Mccfalr\projects\5585_NJ_NJDOT_RT70_RT38_to_Cropwell_Rd\390_CAD
REV. DATE: 3/23/2020
SCALE: 29.9999 ' / in.

McCORMICK TAYLOR

| STATE | FEDERAL PROJECT NO. |
|---|---|
| N.J. | M00-10018(158) |

***CHERRY HILL TOWNSHIP*** ***CAMDEN COUNTY***

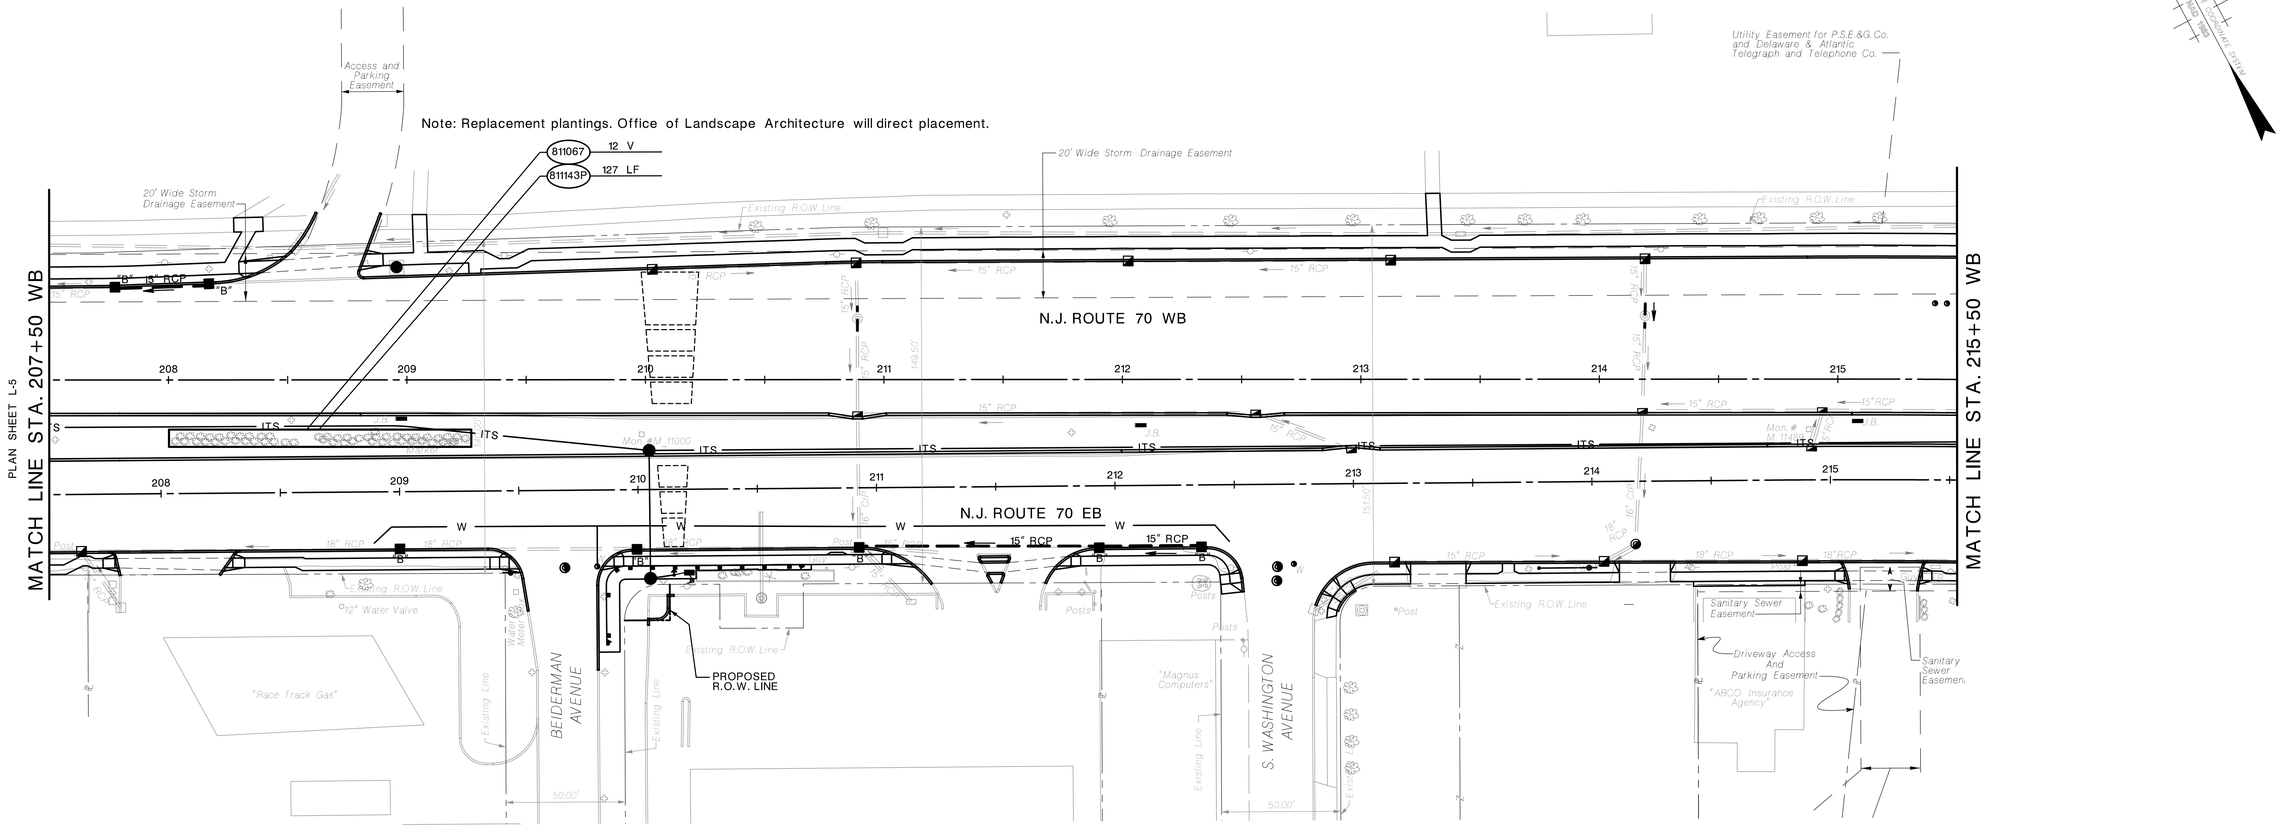


| TO BE PLANTED | | | | | | |
|---|---|---|---|---|---|---|
| ITEM NO. | DESCRIPTION | SYM. | PLANT NAME | SPACING | CONTRACT QUANTITY | AS-BUILT QUANTITY |
| 811067M | Deciduous Shrub, 24 - 36" High, Container | V | Viburnum x bodnantense 'Pink Dawn' | | 12 | |

| ITEM NO. | TO BE CONSTRUCTED | CONTRACT QUANTITY |
|---|---|---|
| 811143P | Hedge Renovation | 127 LF |

NOTE: THIS SHEET CORRESPONDS TO CONSTRUCTION PLAN C-16

30' 20' 10' 0 30' 60'
SCALE 1" = 30'

L-6
L-25

NEW JERSEY LICENSED LANDSCAPE ARCHITECT

SIGNATURE _____
LICENSE NO. _____
DATE _____

NEW JERSEY DEPARTMENT OF TRANSPORTATION

# LANDSCAPE PLANS

**ROUTE 70,**
**ROUTE 38 TO COOPER AVENUE (MP 0.00 TO 8.80)**
**CONTRACT NO. 000113380**

McCormick Taylor, Inc.
CERTIFICATION OF AUTHORIZATION NO. 24GA28044300
DATE:
ANTHONY M. DIMAGGIO, JR., P.E.
NEW JERSEY PROFESSIONAL ENGINEER LICENSE NO. 24GE04136200


X
XX

FILE NAME: \\njfat\projects\5585_NJ_NJDOT_RT70_RT38_to_Cropwell_Rd\390_CAD\Sheets\5585_NJ_NJDOT_RT70_RT38_to_Cropwell_Rd(390_CAD
PEN TABLE: Sheets\5585_NJ_NJDOT_RT70_RT38_to_Cropwell_Rd(390_CAD
REV. DATE: 3/23/2020
SCALE: 29.9999 ' / in.

McCORMICK TAYLOR

| STATE | FEDERAL PROJECT NO. |
|---|---|
| N.J. | M00-10018(158) |

***CHERRY HILL TOWNSHIP*** ***CAMDEN COUNTY***

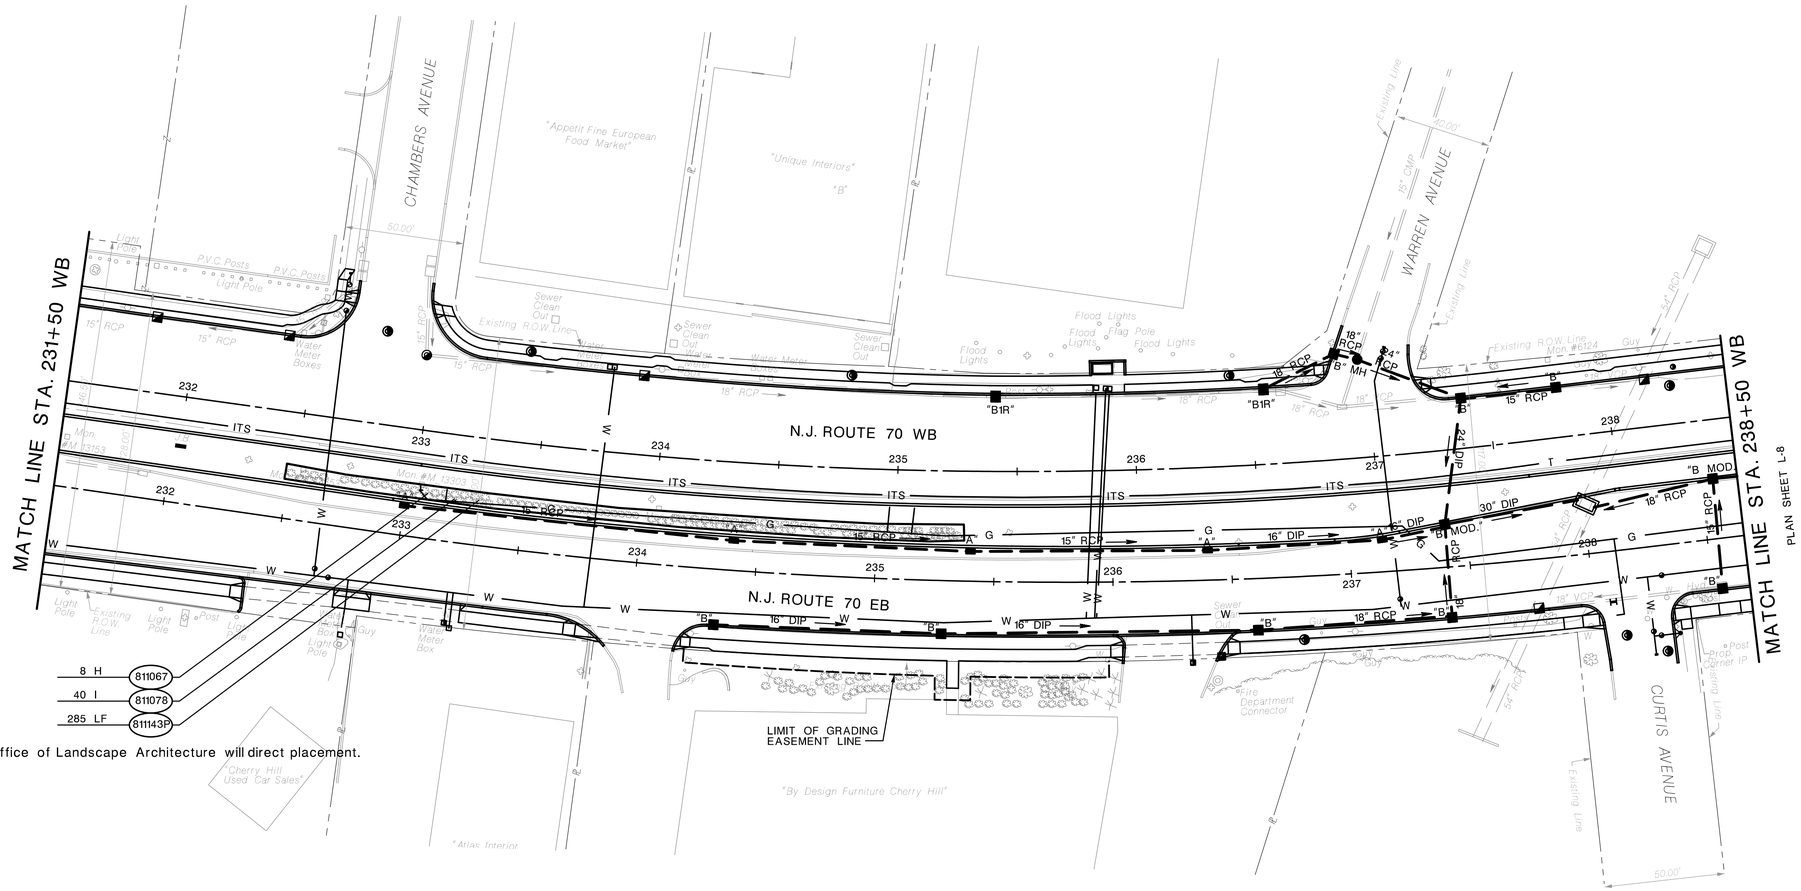


Note: Replacement plantings. Office of Landscape Architecture will direct placement.

| TO BE PLANTED | | | | | | |
|---|---|---|---|---|---|---|
| ITEM NO. | DESCRIPTION | SYM. | PLANT NAME | SPACING | CONTRACT QUANTITY | AS-BUILT QUANTITY |
| 811067M | Deciduous Shrub, 24 - 36" High, Container | H | Hibiscus syriacus 'DS03RS' (Raspberry Smoothie) | | 8 | |
| 811078M | Evergreen Shrub, 18 - 24" High, #3 Container | I | Ilex glabra 'Compacta' | | 40 | |

| ITEM NO. | TO BE CONSTRUCTED | CONTRACT QUANTITY |
|---|---|---|
| 811143P | Hedge Renovation | 285 LF |

NOTE: THIS SHEET CORRESPONDS TO CONSTRUCTION PLAN C-19

30' 20' 10' 0 30' 60'
SCALE 1"=30'

L-7
L-25

NEW JERSEY LICENSED LANDSCAPE ARCHITECT

SIGNATURE

LICENSE NO.

DATE

NEW JERSEY DEPARTMENT OF TRANSPORTATION

# LANDSCAPE PLANS

**ROUTE 70,**
**ROUTE 38 TO COOPER AVENUE (MP 0.00 TO 8.80)**
**CONTRACT NO. 000113380**

McCormick Taylor, Inc.
CERTIFICATION OF AUTHORIZATION NO. 24GA28044300
DATE:
ANTHONY M. DIMAGGIO, JR., P.E.
NEW JERSEY PROFESSIONAL ENGINEER LICENSE NO. 24GE04136200


X
XX

\\pfat\projects\5585_NJ_NJDOT_RT70_RT38_to_Cropwell_Rd\390_CAD\
\\pfat\projects\5585_NJ_NJDOT_RT70_RT38_to_Cropwell_Rd\390_CAD\
3/23/2020
29.9999 ' / in.
FILE NAME:
PEN TABLE:
REV. DATE:
SCALE:

McCORMICK TAYLOR

*CHERRY HILL TOWNSHIP* *CAMDEN COUNTY*

| STATE | FEDERAL PROJECT NO. |
|---|---|
| N.J. | M00-10018(158) |

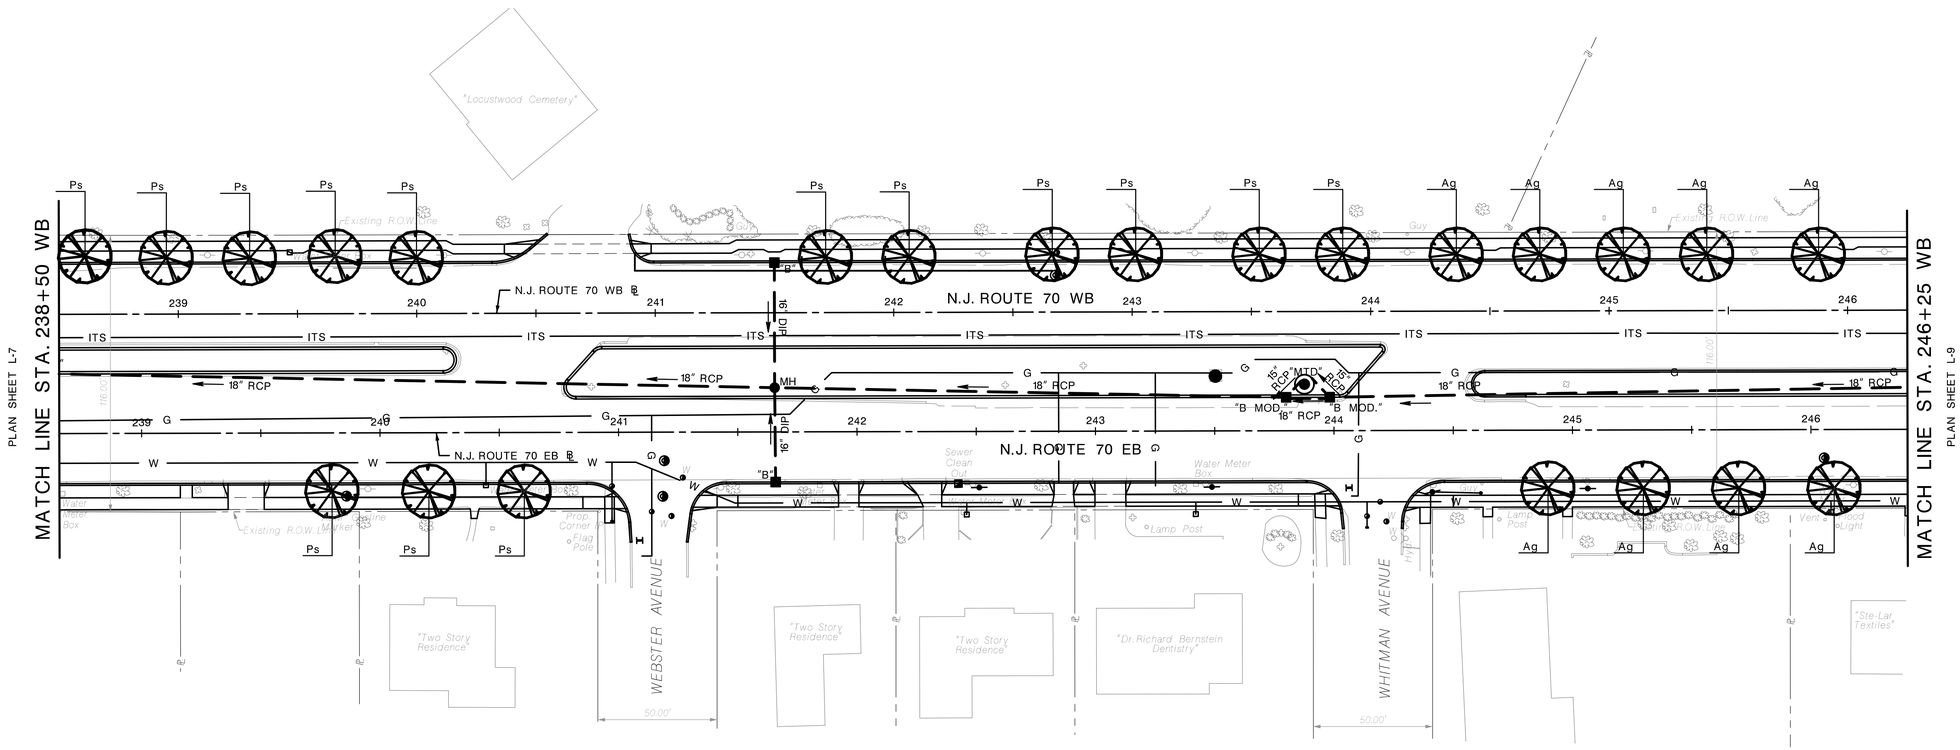


| TO BE PLANTED | | | | | | |
|---|---|---|---|---|---|---|
| ITEM NO. | DESCRIPTION | SYM. | PLANT NAME | SPACING | CONTRACT QUANTITY | AS-BUILT QUANTITY |
| 811024M | Small Deciduous Tree, 2 - 2½" Caliper, B&B | Ag | Amelanchier x grandiflora 'Autumn Brilliance' | | 9 | |
| 811024M | Small Deciduous Tree, 2 - 2½" Caliper, B&B | Ps | Prunus serrulata 'Shirofugen' | | 14 | |

NOTE: THIS SHEET CORRESPONDS TO CONSTRUCTION PLAN C-20

30' 20' 10' 0 30' 60'
SCALE 1" = 30'

L-8
L-25

NEW JERSEY DEPARTMENT OF TRANSPORTATION

# LANDSCAPE PLANS

**ROUTE 70,**
**ROUTE 38 TO COOPER AVENUE (MP 0.00 TO 8.80)**
**CONTRACT NO. 000113380**

**NEW JERSEY LICENSED LANDSCAPE ARCHITECT**

**SIGNATURE** _____
**LICENSE NO.** _____
**DATE** _____

McCormick Taylor, Inc.
CERTIFICATION OF AUTHORIZATION NO. 24GA28044300
DATE:
ANTHONY M. DIMAGGIO, JR., P.E.
NEW JERSEY PROFESSIONAL ENGINEER LICENSE NO. 24GE04136200


X
XX

FILE NAME: \\njdata\projects\5585_NJ_NJDOT_RT70_RT38_to_Cropwell_Rd\300_CAD
PEN TABLE: \\njdata\projects\5585_NJ_NJDOT_RT70_RT38_to_Cropwell_Rd\300_CAD
REV. DATE: 3/23/2020
SCALE: 30.2229 ' / in.

McCORMICK TAYLOR

*CHERRY HILL TOWNSHIP* *CAMDEN COUNTY*

| STATE | FEDERAL PROJECT NO. |
|---|---|
| N.J. | M00-10018(158) |

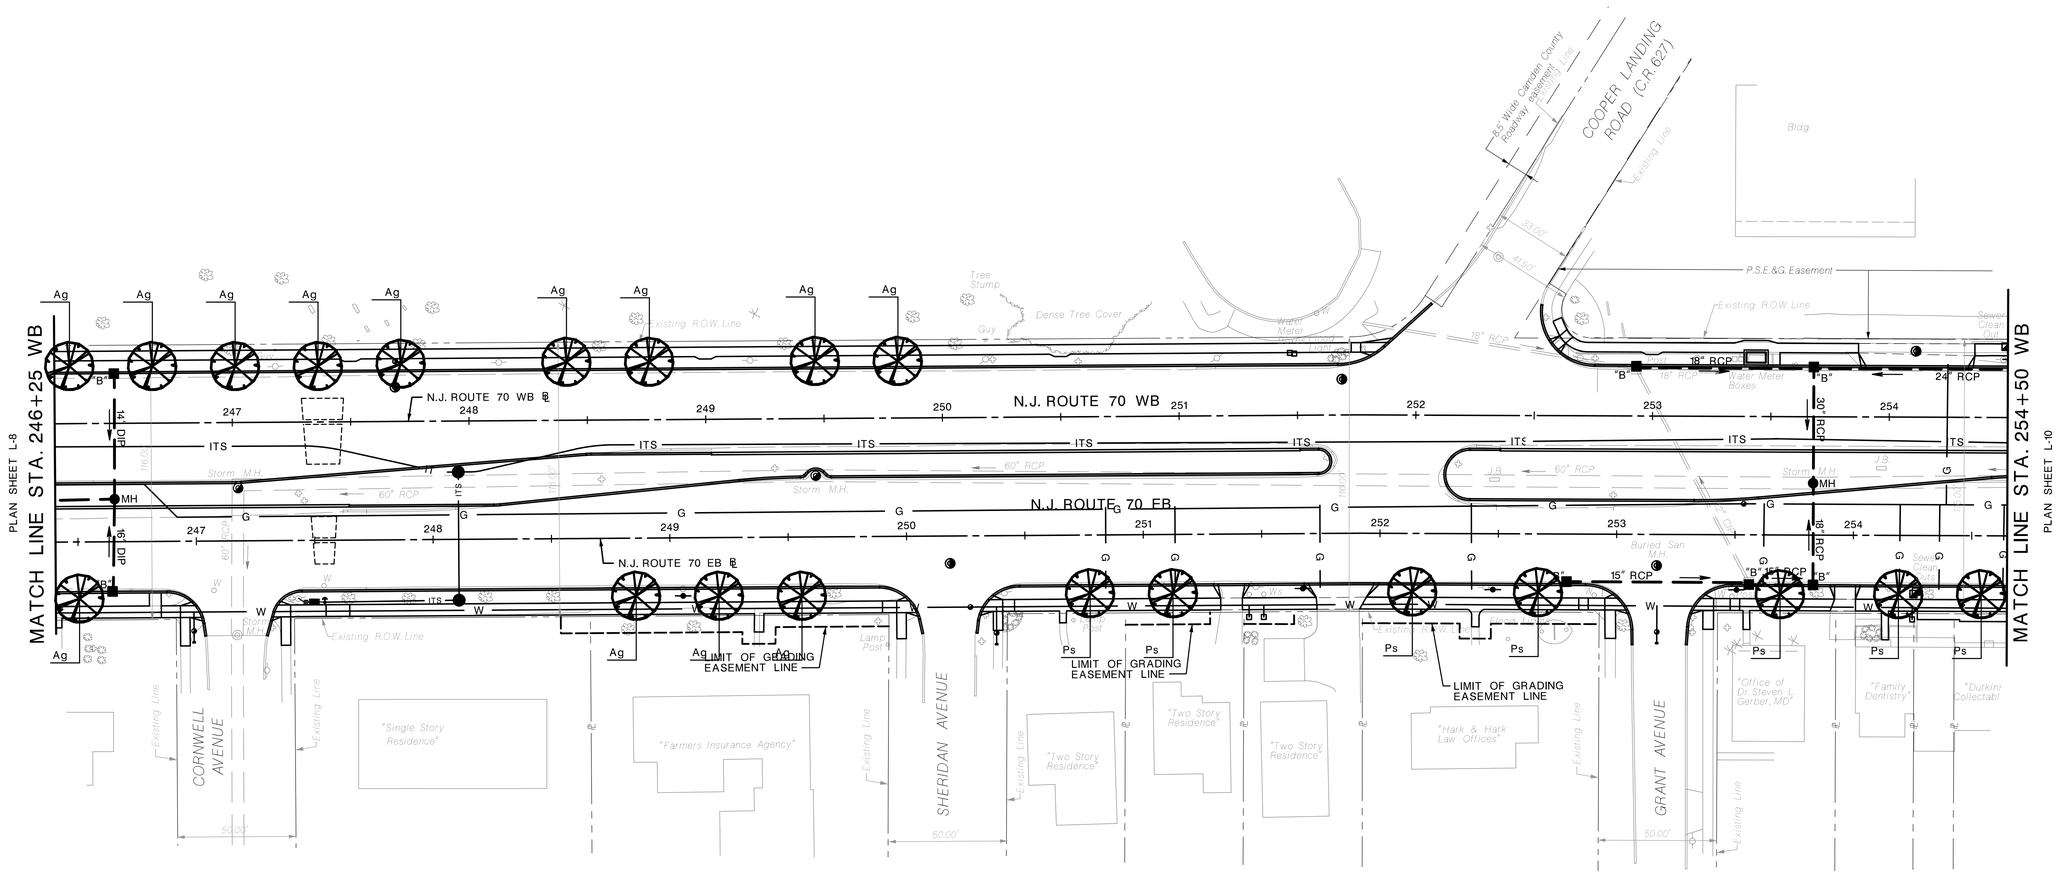


| TO BE PLANTED | | | | | | |
|---|---|---|---|---|---|---|
| ITEM NO. | DESCRIPTION | SYM. | PLANT NAME | SPACING | CONTRACT QUANTITY | AS-BUILT QUANTITY |
| 811024M | Small Deciduous Tree, 2 - 2½" Caliper, B&B | Ag | Amelanchier x grandiflora 'Autumn Brilliance' | | 13 | |
| 811024M | Small Deciduous Tree, 2 - 2½" Caliper, B&B | Ps | Prunus serrulata 'Shirofugen' | | 7 | |

NOTE: THIS SHEET CORRESPONDS TO CONSTRUCTION PLAN C-21

30' 20' 10' 0 30' 60'
SCALE 1" = 30'

L-9 / L-25

NEW JERSEY DEPARTMENT OF TRANSPORTATION

# LANDSCAPE PLANS

**ROUTE 70,**
**ROUTE 38 TO COOPER AVENUE (MP 0.00 TO 8.80)**
**CONTRACT NO. 000113380**

McCormick Taylor, Inc.
CERTIFICATION OF AUTHORIZATION NO. 24GA28044300
DATE:
ANTHONY M. DIMAGGIO, JR., P.E.
NEW JERSEY PROFESSIONAL ENGINEER LICENSE NO. 24GE04136200

X / XX

**NEW JERSEY LICENSED LANDSCAPE ARCHITECT**


SIGNATURE
LICENSE NO.
DATE

\\plan\projects\5585_NJ_NJDOT_RT70_RT38_to_Cropwell_Rd\390_CAD\Sheets\5585_NJ_NJDOT_RT70_RT38_to_Cropwell_Rd(390_CAD
FILE NAME:
PEN TABLE:
REV. DATE: 3/23/2020
SCALE: 29.9999 ' / in.

McCORMICK TAYLOR

| STATE | FEDERAL PROJECT NO. |
|---|---|
| N.J. | M00-10018(158) |

***CHERRY HILL TOWNSHIP*** ***CAMDEN COUNTY***

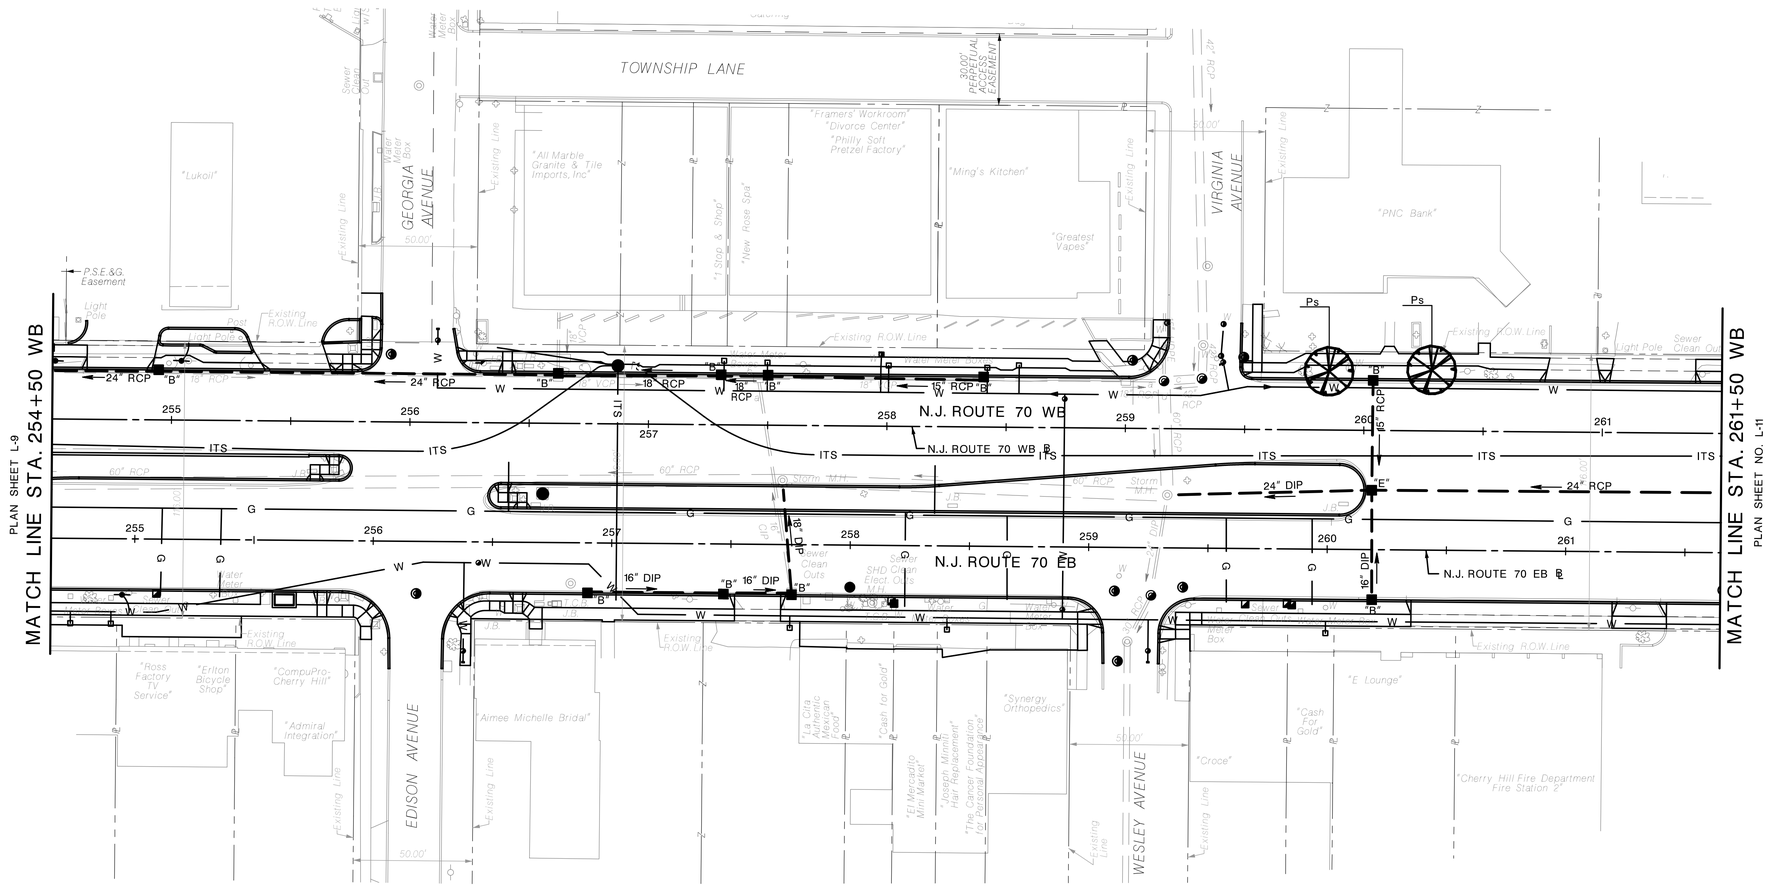


| TO BE PLANTED | | | | | | |
|---|---|---|---|---|---|---|
| ITEM NO. | DESCRIPTION | SYM. | PLANT NAME | SPACING | CONTRACT QUANTITY | AS-BUILT QUANTITY |
| 811024M | Small Deciduous Tree, 2 - 2½" Caliper, B&B | Ps | Prunus serrulata 'Shirofugen' | | 2 | |

NOTE: THIS SHEET CORRESPONDS TO CONSTRUCTION PLAN C-22

30' 20' 10' 0 30' 60'
SCALE 1"=30'

L-10 / L-25

NEW JERSEY LICENSED LANDSCAPE ARCHITECT

SIGNATURE

LICENSE NO.

DATE

NEW JERSEY DEPARTMENT OF TRANSPORTATION

# LANDSCAPE PLANS

**ROUTE 70,**
**ROUTE 38 TO COOPER AVENUE (MP 0.00 TO 8.80)**
**CONTRACT NO. 000113380**

McCormick Taylor, Inc.
CERTIFICATION OF AUTHORIZATION NO. 24GA28044300
DATE:
ANTHONY M. DIMAGGIO, JR., P.E.
NEW JERSEY PROFESSIONAL ENGINEER LICENSE NO. 24GE04136200

X
XX


FILE NAME: \\njfat\projects\5585_NJ_NJDOT_RT70_RT38_to_Cropwell_Rd\390_CAD\Working\sheets\5585_NJ_NJDOT_RT70_RT38_to_Cropwell_Rd\390_CAD
PEN TABLE: 3/23/2020
REV. DATE: 29.9999 " / in.
SCALE:

McCORMICK TAYLOR

*CHERRY HILL TOWNSHIP* *CAMDEN COUNTY*

| STATE | FEDERAL PROJECT NO. |
|---|---|
| N.J. | M00-10018(158) |

N.J. PLANE COORDINATE SYSTEM NAD 1983

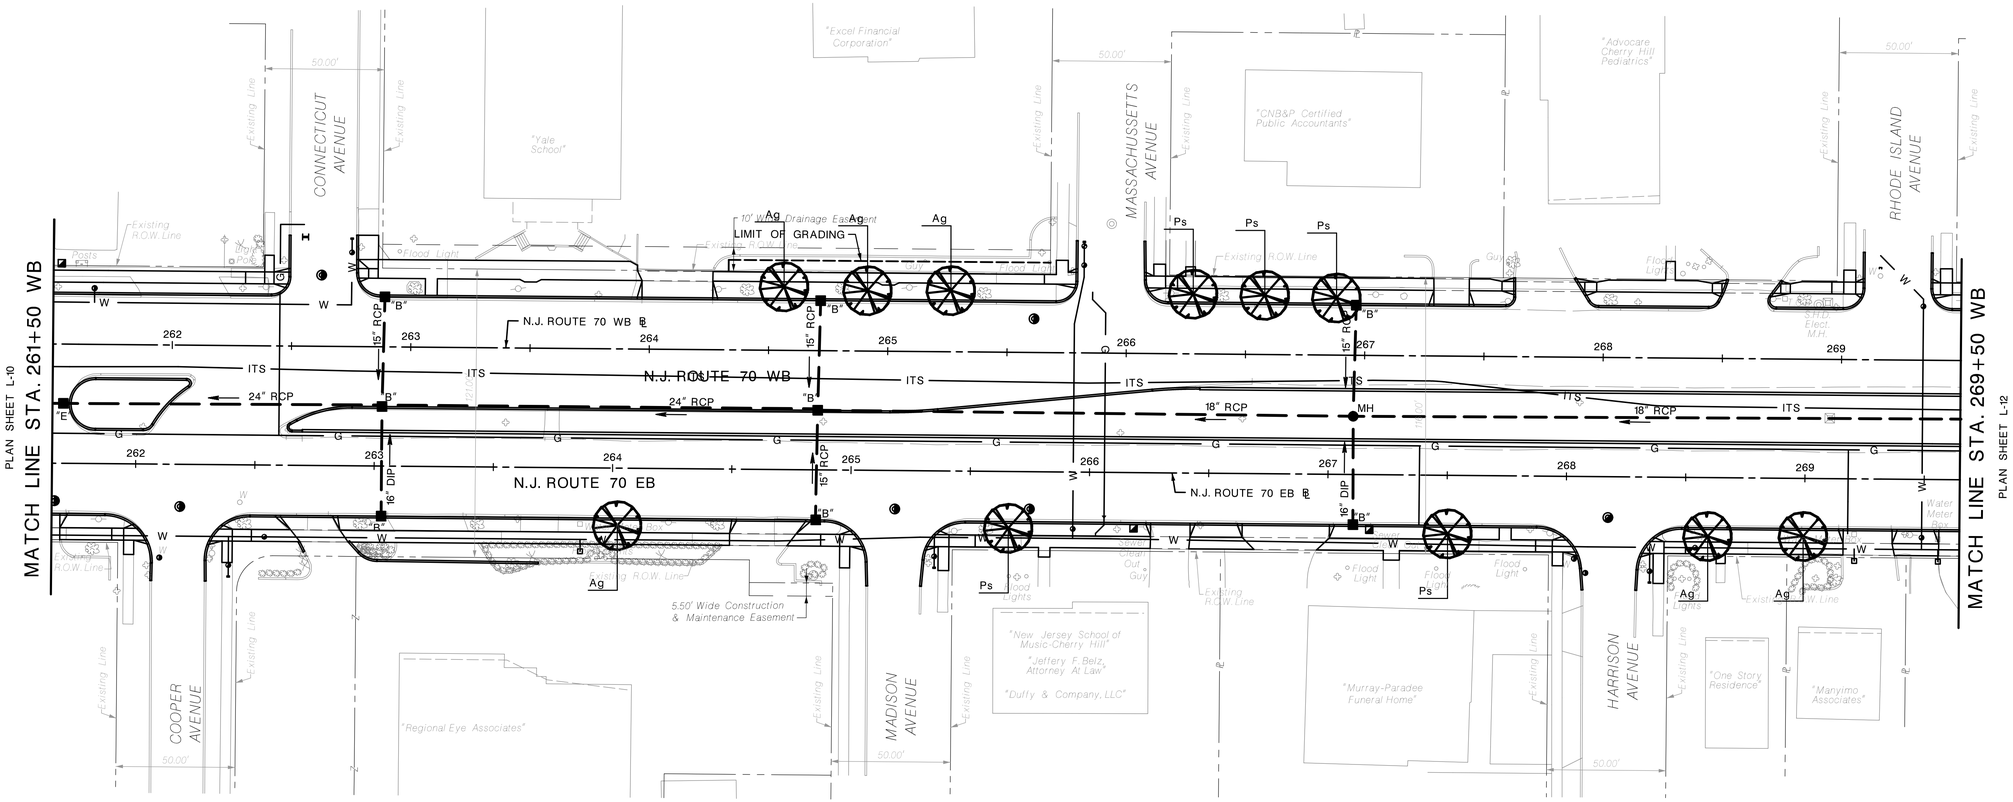


NOTE: THIS SHEET CORRESPONDS TO CONSTRUCTION PLAN C-23

| TO BE PLANTED | | | | | | |
|---|---|---|---|---|---|---|
| ITEM NO. | DESCRIPTION | SYM. | PLANT NAME | SPACING | CONTRACT QUANTITY | AS-BUILT QUANTITY |
| 811024M | Small Deciduous Tree, 2 - 2½" Caliper, B&B | Ag | Amelanchier x grandiflora 'Autumn Brilliance' | | 6 | |
| 811024M | Small Deciduous Tree, 2 - 2½" Caliper, B&B | Ps | Prunus serrulata 'Shirofugen' | | 5 | |

30' 20' 10' 0 30' 60'
SCALE 1" = 30'

L-11
L-25

NEW JERSEY DEPARTMENT OF TRANSPORTATION

# LANDSCAPE PLANS

**ROUTE 70,**
**ROUTE 38 TO COOPER AVENUE (MP 0.00 TO 8.80)**
**CONTRACT NO. 000113380**

McCormick Taylor, Inc.
CERTIFICATION OF AUTHORIZATION NO. 24GA28044300
DATE:
ANTHONY M. DIMAGGIO, JR., P.E.
NEW JERSEY PROFESSIONAL ENGINEER LICENSE NO. 24GE04136200

X
XX

**NEW JERSEY LICENSED LANDSCAPE ARCHITECT**

SIGNATURE _____
LICENSE NO. _____
DATE _____


\\plan\projects\5588_NJ_NJDOT_RT70_RT38_to_Cropwell_Rd\390_CAD\
\\plan\projects\5588_NJ_NJDOT_RT70_RT38_to_Cropwell_Rd\390_CAD\
FILE NAME:
PEN TABLE:
REV. DATE:
SCALE:
3/23/2020
29.9999 " / in.

McCORMICK TAYLOR

| STATE | FEDERAL PROJECT NO. |
|---|---|
| N.J. | M00-10018(158) |

*CHERRY HILL TOWNSHIP* *CAMDEN COUNTY*

Note: Replacement plantings. Office of Landscape Architecture will direct placement.

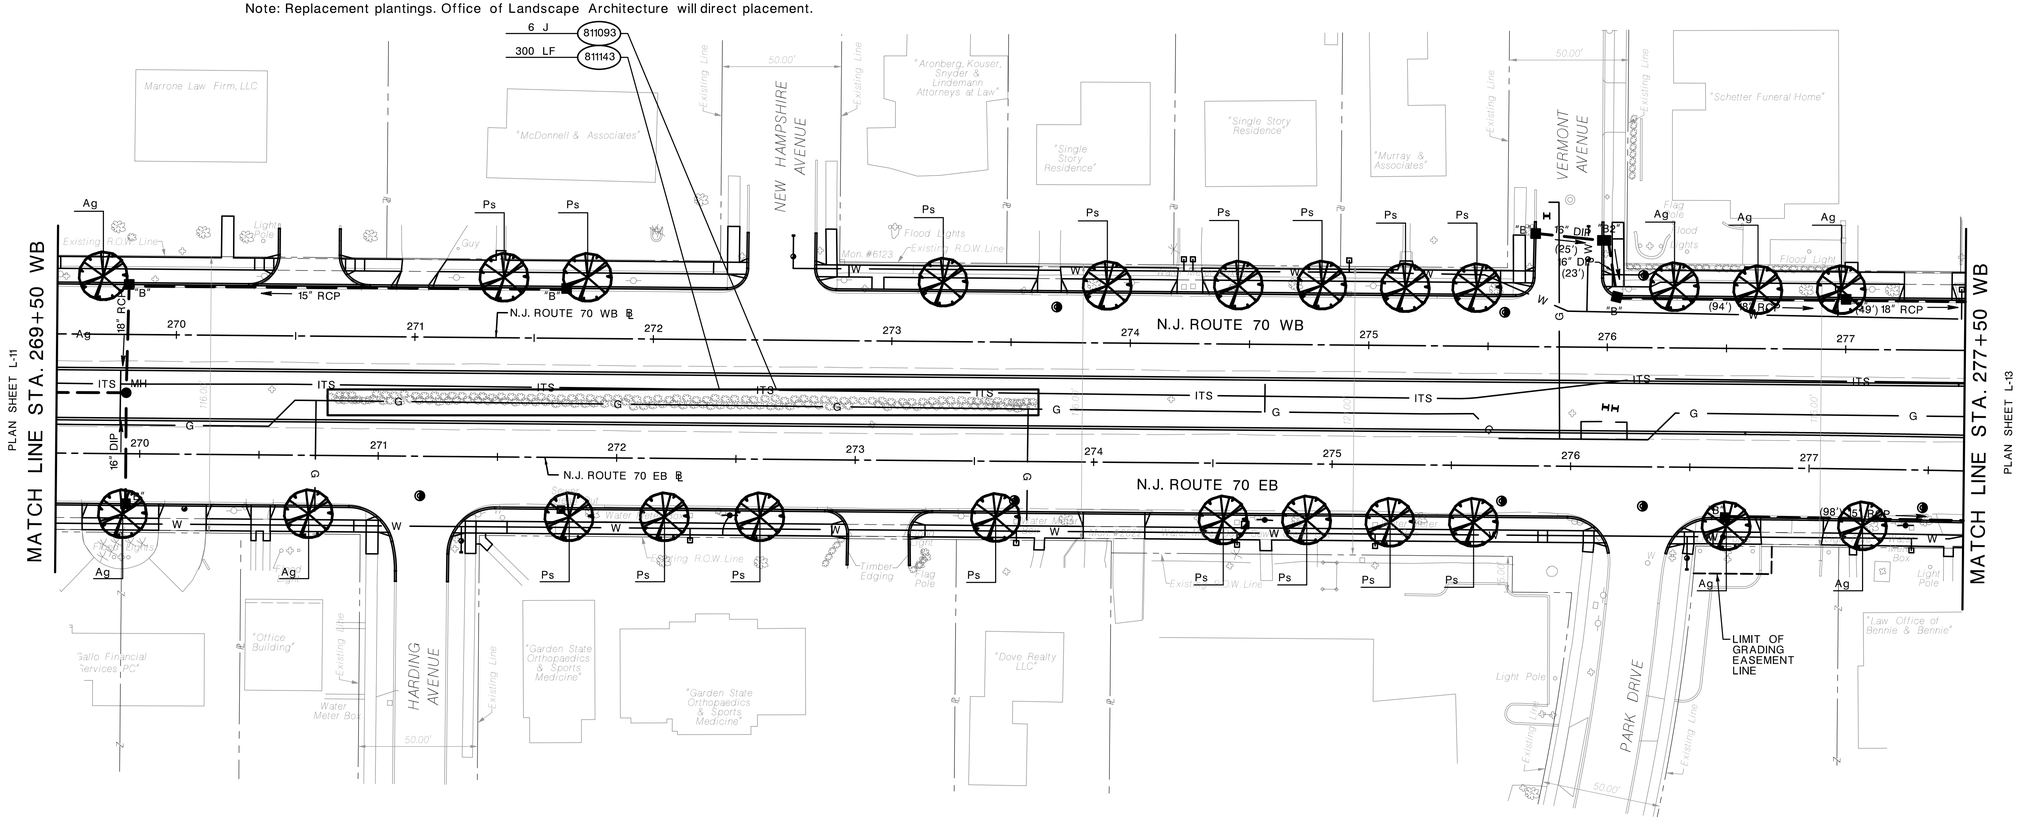


| TO BE PLANTED | | | | | | |
|---|---|---|---|---|---|---|
| ITEM NO. | DESCRIPTION | SYM. | PLANT NAME | SPACING | CONTRACT QUANTITY | AS-BUILT QUANTITY |
| 811024M | Small Deciduous Tree, 2 - 2½" Caliper, B&B | Ag | Amelanchier x grandiflora 'Autumn Brilliance' | | 8 | |
| 811024M | Small Deciduous Tree, 2 - 2½" Caliper, B&B | Ps | Prunus serrulata 'Shirofugen' | | 16 | |
| 811093M | Evergreen Shrub, 18 - 24" Spread, # 3 Container | J | Juniperus chinensis 'Sea Green' | | 6 | |

| ITEM NO. | TO BE CONSTRUCTED | CONTRACT QUANTITY |
|---|---|---|
| 811143P | Hedge Renovation | 300 LF |

NOTE: THIS SHEET CORRESPONDS TO CONSTRUCTION PLAN C-24

30' 20' 10' 0 30' 60'
SCALE 1" = 30'

L-12 / L-25

NEW JERSEY DEPARTMENT OF TRANSPORTATION

# LANDSCAPE PLANS

**ROUTE 70,**
**ROUTE 38 TO COOPER AVENUE (MP 0.00 TO 8.80)**
**CONTRACT NO. 000113380**

McCormick Taylor, Inc.
CERTIFICATION OF AUTHORIZATION NO. 24GA28044300
DATE:
ANTHONY M. DIMAGGIO, JR., P.E.
NEW JERSEY PROFESSIONAL ENGINEER LICENSE NO. 24GE04136200

X
XX


**NEW JERSEY LICENSED LANDSCAPE ARCHITECT**

SIGNATURE
LICENSE NO.
DATE

| STATE | FEDERAL PROJECT NO. |
|---|---|
| N.J. | M00-10018(158) |

FILE NAME: \\njfat\projects\5585_NJ_NJDOT_RT70_RT38_to_Cropwell_Rd\390_CAD\Sheets\5585_NJ_NJDOT_RT70_RT38_to_Cropwell_Rd\390_CAD
PEN TABLE: Sheets
REV. DATE: 3/23/2020
SCALE: 29.9999 ' / in.

McCORMICK TAYLOR

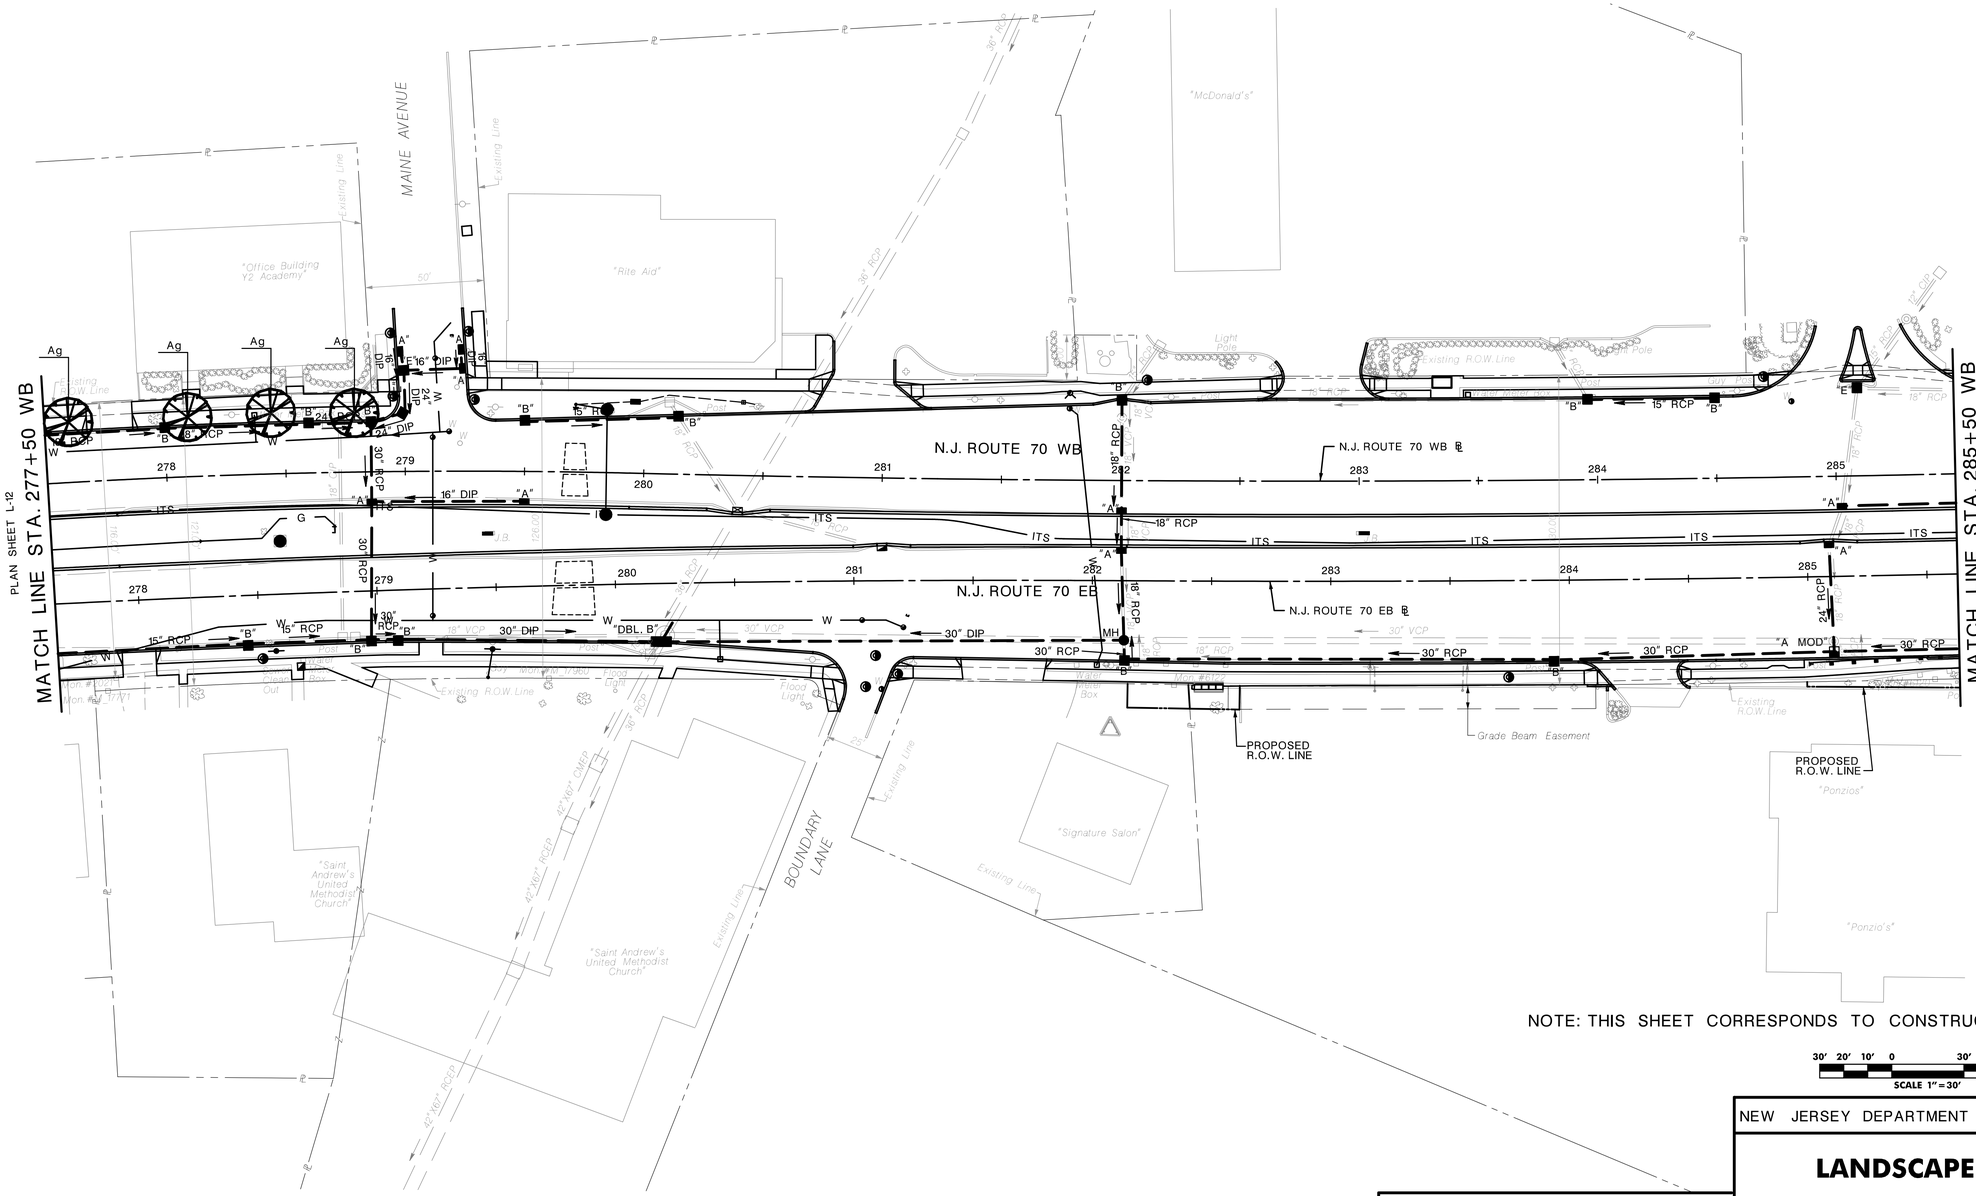


NOTE: THIS SHEET CORRESPONDS TO CONSTRUCTION PLAN C-25

30′ 20′ 10′ 0 30′ 60′
SCALE 1″ = 30′

L-13
L-25

TO BE PLANTED

| ITEM NO. | DESCRIPTION | SYM. | PLANT NAME | SPACING | CONTRACT QUANTITY | AS-BUILT QUANTITY |
|---|---|---|---|---|---|---|
| 811024M | Small Deciduous Tree, 2 - 2½" Caliper, B&B | Ag | Amelanchier x grandiflora 'Autumn Brilliance' | | 4 | |

NEW JERSEY LICENSED LANDSCAPE ARCHITECT

SIGNATURE

LICENSE NO.

DATE

NEW JERSEY DEPARTMENT OF TRANSPORTATION

# LANDSCAPE PLANS

**ROUTE 70,**
**ROUTE 38 TO COOPER AVENUE (MP 0.00 TO 8.80)**
**CONTRACT NO. 000113380**

McCormick Taylor, Inc.

CERTIFICATION OF AUTHORIZATION NO. 24GA28044300

DATE:


ANTHONY M. DIMAGGIO, JR., P.E.

NEW JERSEY PROFESSIONAL ENGINEER LICENSE NO. 24GE04136200

X
XX

| STATE | FEDERAL PROJECT NO. |
|---|---|
| N.J. | M00-10018(158) |

*CHERRY HILL TOWNSHIP* *CAMDEN COUNTY*

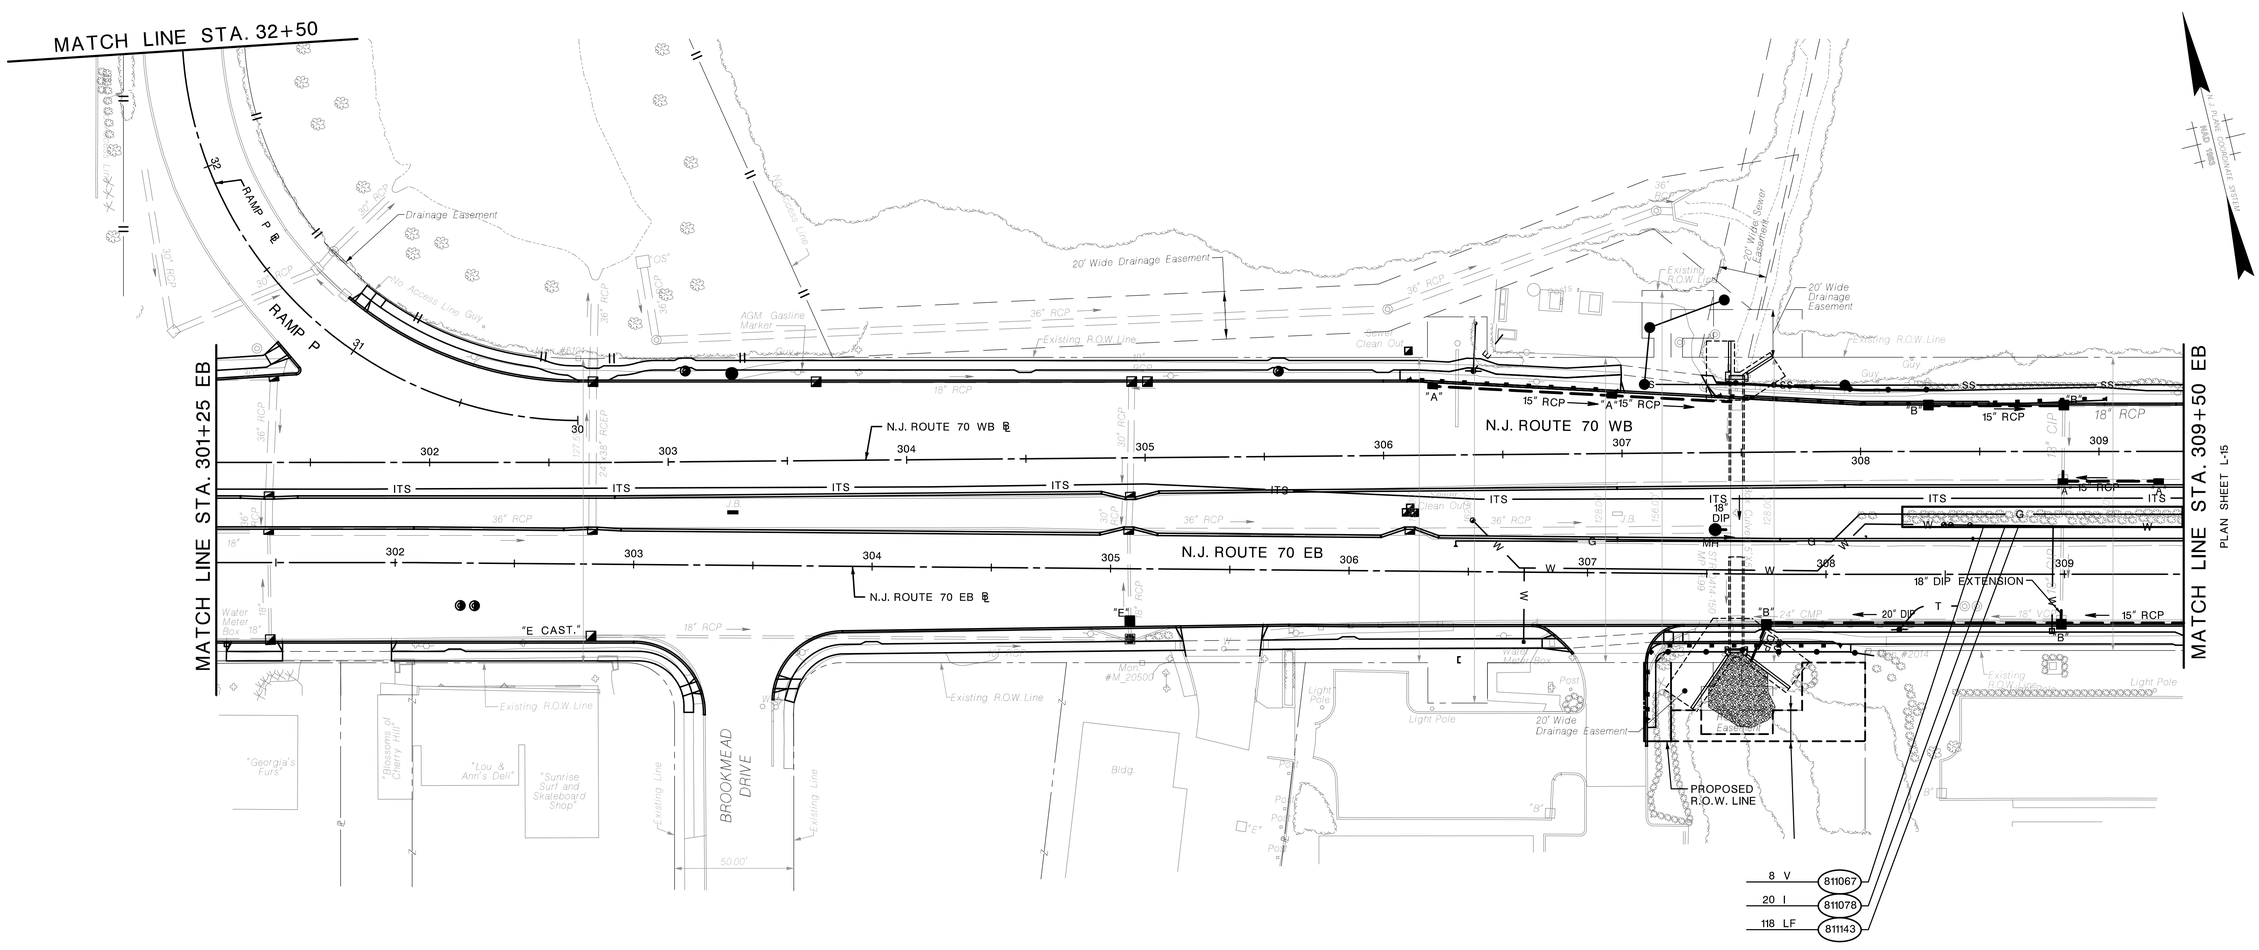


Note: Replacement plantings. Office of Landscape Architecture will direct placement.

| TO BE PLANTED | | | | | | |
|---|---|---|---|---|---|---|
| ITEM NO. | DESCRIPTION | SYM. | PLANT NAME | SPACING | CONTRACT QUANTITY | AS-BUILT QUANTITY |
| 811067M | Deciduous Shrub, 24 - 36" High, Container | V | Viburnum x bodnantense 'Pink Dawn' | | 8 | |
| 811078M | Evergreen Shrub, 18 - 24" High, #3 Container | I | Ilex glabra 'Compacta' | | 20 | |

| ITEM NO. | TO BE CONSTRUCTED | CONTRACT QUANTITY |
|---|---|---|
| 811143P | Hedge Renovation | 118 LF |

NOTE: THIS SHEET CORRESPONDS TO CONSTRUCTION PLAN C-28

30' 20' 10' 0 30' 60'
SCALE 1"=30'

L-14
L-25

NEW JERSEY DEPARTMENT OF TRANSPORTATION

# LANDSCAPE PLANS

**ROUTE 70,**
**ROUTE 38 TO COOPER AVENUE (MP 0.00 TO 8.80)**
**CONTRACT NO. 000113380**

McCormick Taylor, Inc.
CERTIFICATION OF AUTHORIZATION NO. 24GA28044300
DATE:
ANTHONY M. DIMAGGIO, JR., P.E.
NEW JERSEY PROFESSIONAL ENGINEER LICENSE NO. 24GE04136200

X
XX

**NEW JERSEY LICENSED LANDSCAPE ARCHITECT**

SIGNATURE
LICENSE NO.
DATE


FILE NAME: \\plan\projects\5585_NJ_NJDOT_RT70_RT38_to_Cropwell_Rd\390_CAD\
PEN TABLE: \\plan\projects\5585_NJ_NJDOT_RT70_RT38_to_Cropwell_Rd\390_CAD\
REV. DATE: 3/23/2020
SCALE: 29.9999 ' / in.



McCORMICK TAYLOR

FILE NAME: \\njfs#\projects\6588-NJ_NJDOT_RT70_RT38_to_Cropwell_Rd\390_CAD\
PEN TABLE: \\njfs#\projects\6588-NJ_NJDOT_RT70_RT38_to_Cropwell_Rd\390_CAD\
REV. DATE: 3/23/2020
SCALE: 29.9999 ' / in.

McCORMICK TAYLOR

| STATE | FEDERAL PROJECT NO. |
|---|---|
| N.J. | M00-10018(158) |

***CHERRY HILL TOWNSHIP*** ***CAMDEN COUNTY***

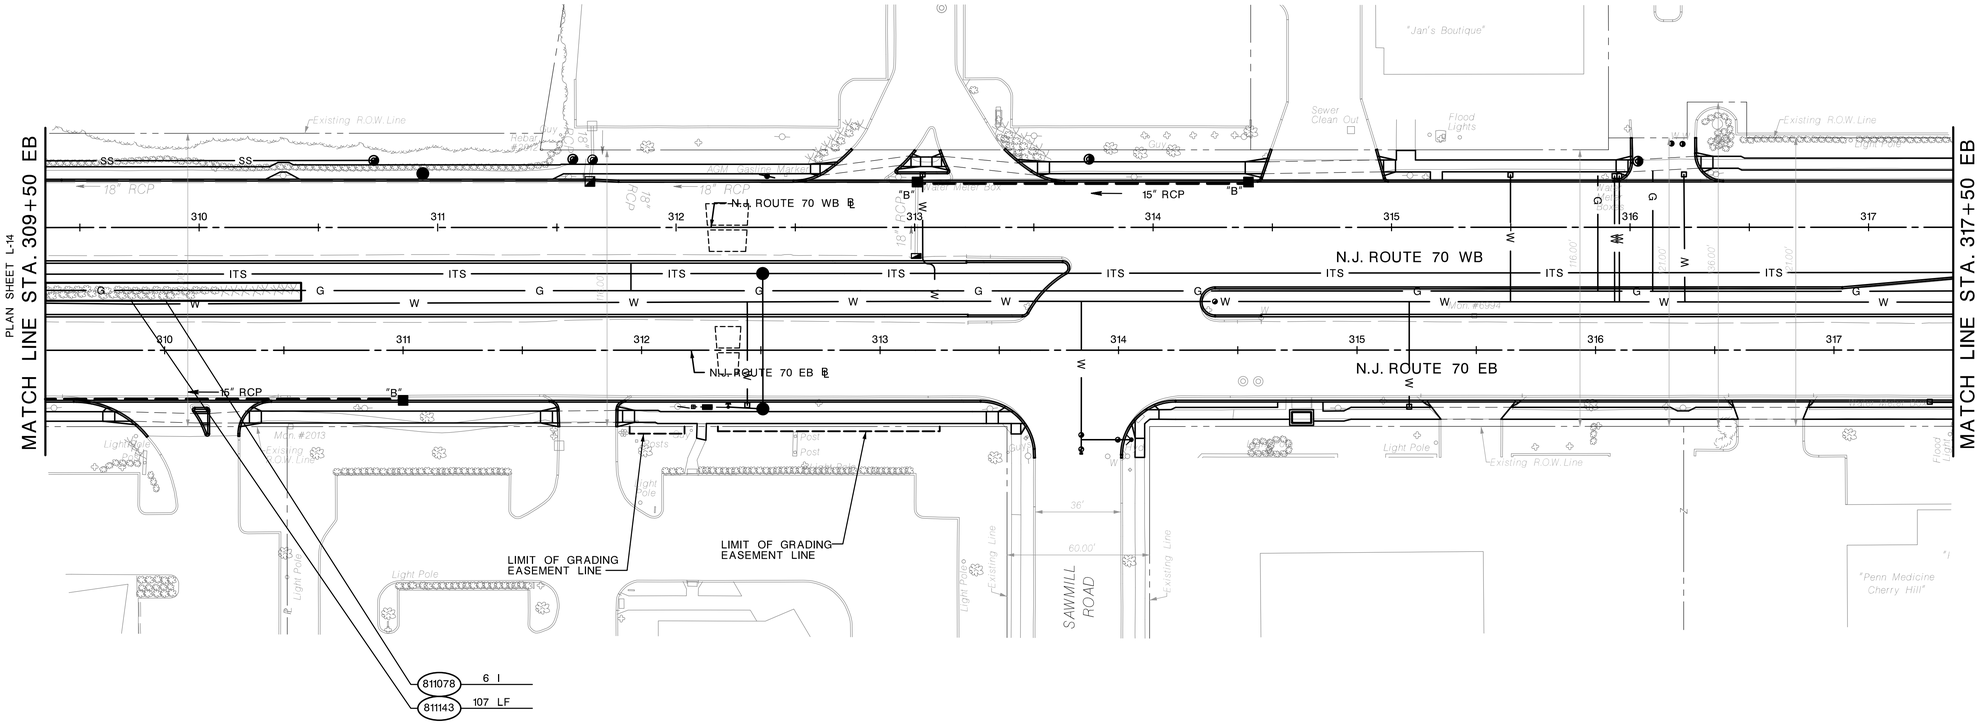


Note: Replacement plantings. Office of Landscape Architecture will direct placement

| TO BE PLANTED | | | | | | |
|---|---|---|---|---|---|---|
| ITEM NO. | DESCRIPTION | SYM. | PLANT NAME | SPACING | CONTRACT QUANTITY | AS-BUILT QUANTITY |
| 811078M | Evergreen Shrub, 18 - 24" High, #3 Container | I | Ilex glabra 'Compacta' | | 6 | |

| ITEM NO. | TO BE CONSTRUCTED | CONTRACT QUANTITY |
|---|---|---|
| 811143P | Hedge Renovation | 107 LF |

NOTE: THIS SHEET CORRESPONDS TO CONSTRUCTION PLAN C-29

30' 20' 10' 0 30' 60'
SCALE 1" = 30'

L-15
L-25

NEW JERSEY DEPARTMENT OF TRANSPORTATION

# LANDSCAPE PLANS

**ROUTE 70,**
**ROUTE 38 TO COOPER AVENUE (MP 0.00 TO 8.80)**
**CONTRACT NO. 000113380**

McCormick Taylor, Inc.
CERTIFICATION OF AUTHORIZATION NO. 24GA28044300

**NEW JERSEY LICENSED LANDSCAPE ARCHITECT**

SIGNATURE _____
LICENSE NO. _____
DATE _____

DATE:
ANTHONY M. DIMAGGIO, JR., P.E.
NEW JERSEY PROFESSIONAL ENGINEER LICENSE NO. 24GE04136200


X
XX


FILE NAME: \\plan\projects\5585_NJ_NJDOT_RT70_RT38_to_Cropwell_Rd\390_CAD\Design\Sheets\5585_NJ_NJDOT_RT70_RT38_to_Cropwell_Rd(390_CAD
PEN TABLE: \\plan\projects\5585_NJ_NJDOT_RT70_RT38_to_Cropwell_Rd\390_CAD
REV. DATE: 3/23/2020
SCALE: 29.9999 '/ in.

McCORMICK TAYLOR

*CHERRY HILL TOWNSHIP* *CAMDEN COUNTY*

| STATE | FEDERAL PROJECT NO. |
|---|---|
| N.J. | M00-10018(158) |

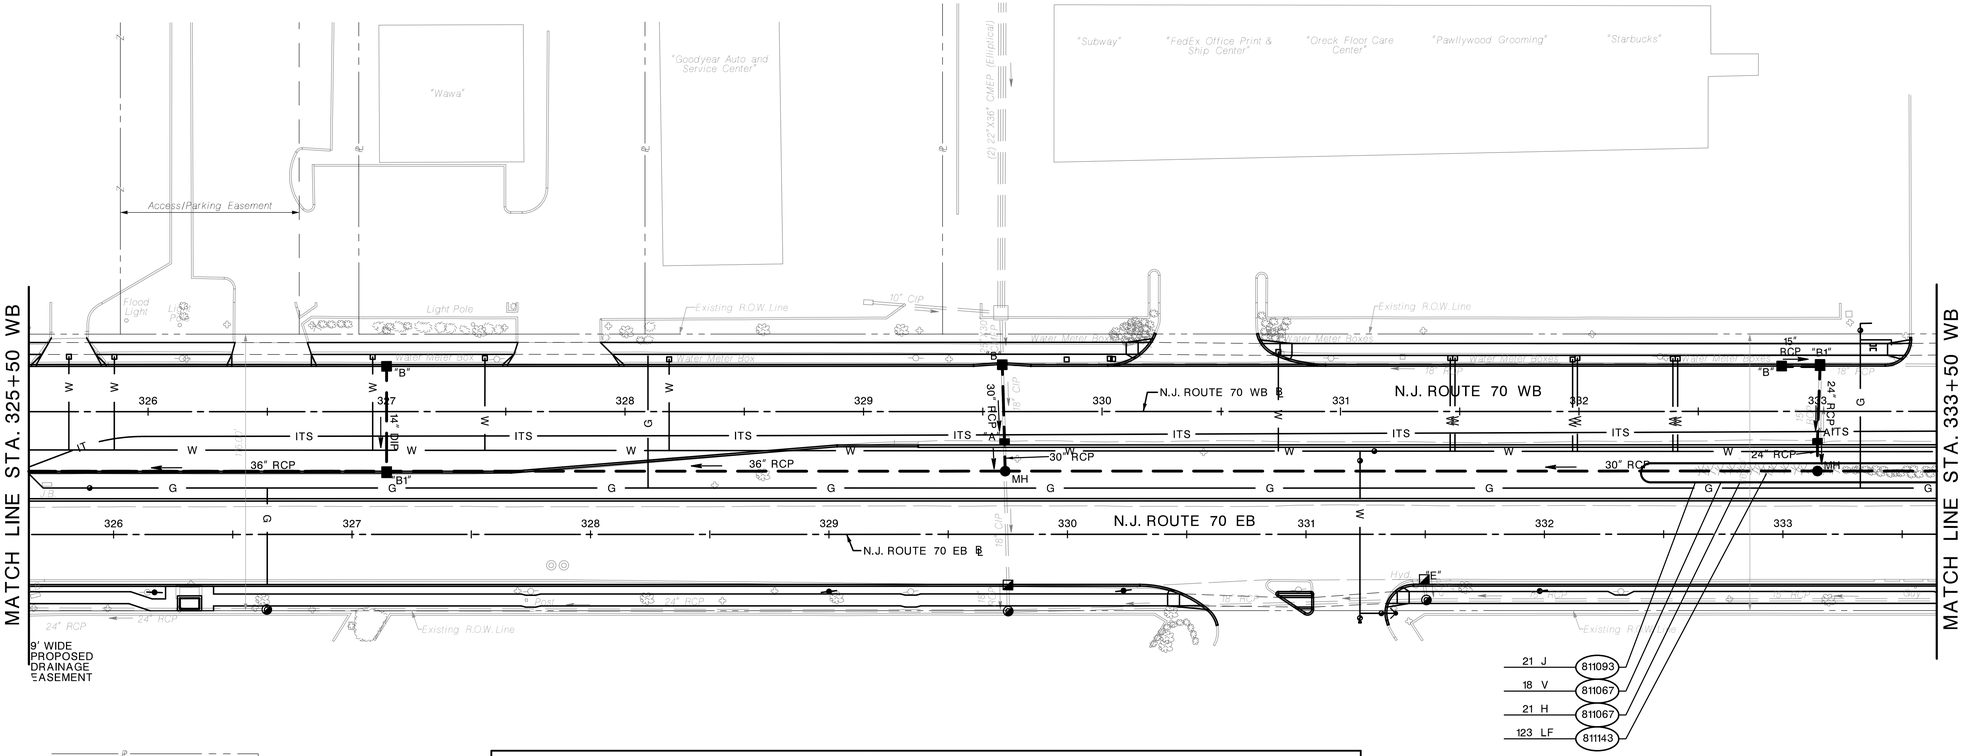

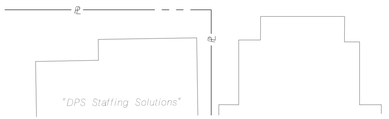TO BE PLANTED

| ITEM NO. | DESCRIPTION | SYM. | PLANT NAME | SPACING | CONTRACT QUANTITY | AS-BUILT QUANTITY |
|---|---|---|---|---|---|---|
| 811067M | Deciduous Shrub, 24 - 36" High, Container | H | Hibiscus syriacus 'DS03RS' (Raspberry Smoothie) | | 21 | |
| 811067M | Deciduous Shrub, 24 - 36" High, Container | V | Viburnum x bodnantense 'Pink Dawn' | | 18 | |
| 811093M | Evergreen Shrub, 18 - 24" Spread, #3 Container | J | Juniperus chinensis 'Sea Green' | | 21 | |

| ITEM NO. | TO BE CONSTRUCTED | CONTRACT QUANTITY |
|---|---|---|
| 811143P | Hedge Renovation | 123 LF |

NOTE: THIS SHEET CORRESPONDS TO CONSTRUCTION PLAN C-31

30' 20' 10' 0 30' 60'
SCALE 1"=30'

L-16
L-25

NEW JERSEY LICENSED LANDSCAPE ARCHITECT

SIGNATURE _____
LICENSE NO. _____
DATE _____

NEW JERSEY DEPARTMENT OF TRANSPORTATION

# LANDSCAPE PLANS

**ROUTE 70,**
**ROUTE 38 TO COOPER AVENUE (MP 0.00 TO 8.80)**
**CONTRACT NO. 000113380**

McCormick Taylor, Inc.
CERTIFICATION OF AUTHORIZATION NO. 24GA28044300
DATE:
ANTHONY M. DIMAGGIO, JR., P.E.
NEW JERSEY PROFESSIONAL ENGINEER LICENSE NO. 24GE04136200


X
XX

FILE NAME: \\njfs1\projects\5585_NJ_NJDOT_RT70_RT38_to_Cropwell_Rd\300_CAD\Sheet\5585_NJ_NJDOT_RT70_RT38_to_Cropwell_Rd\300_CAD\
PEN TABLE: \\Mccfs1\projects\5585_NJ_NJDOT_RT70_RT38_to_Cropwell_Rd\300_CAD\
REV. DATE: 3/22/2020
SCALE: 30.0074 ' / in.

McCORMICK TAYLOR

*CHERRY HILL TOWNSHIP* *CAMDEN COUNTY*

| STATE | FEDERAL PROJECT NO. |
|---|---|
| N.J. | M00-10018(158) |

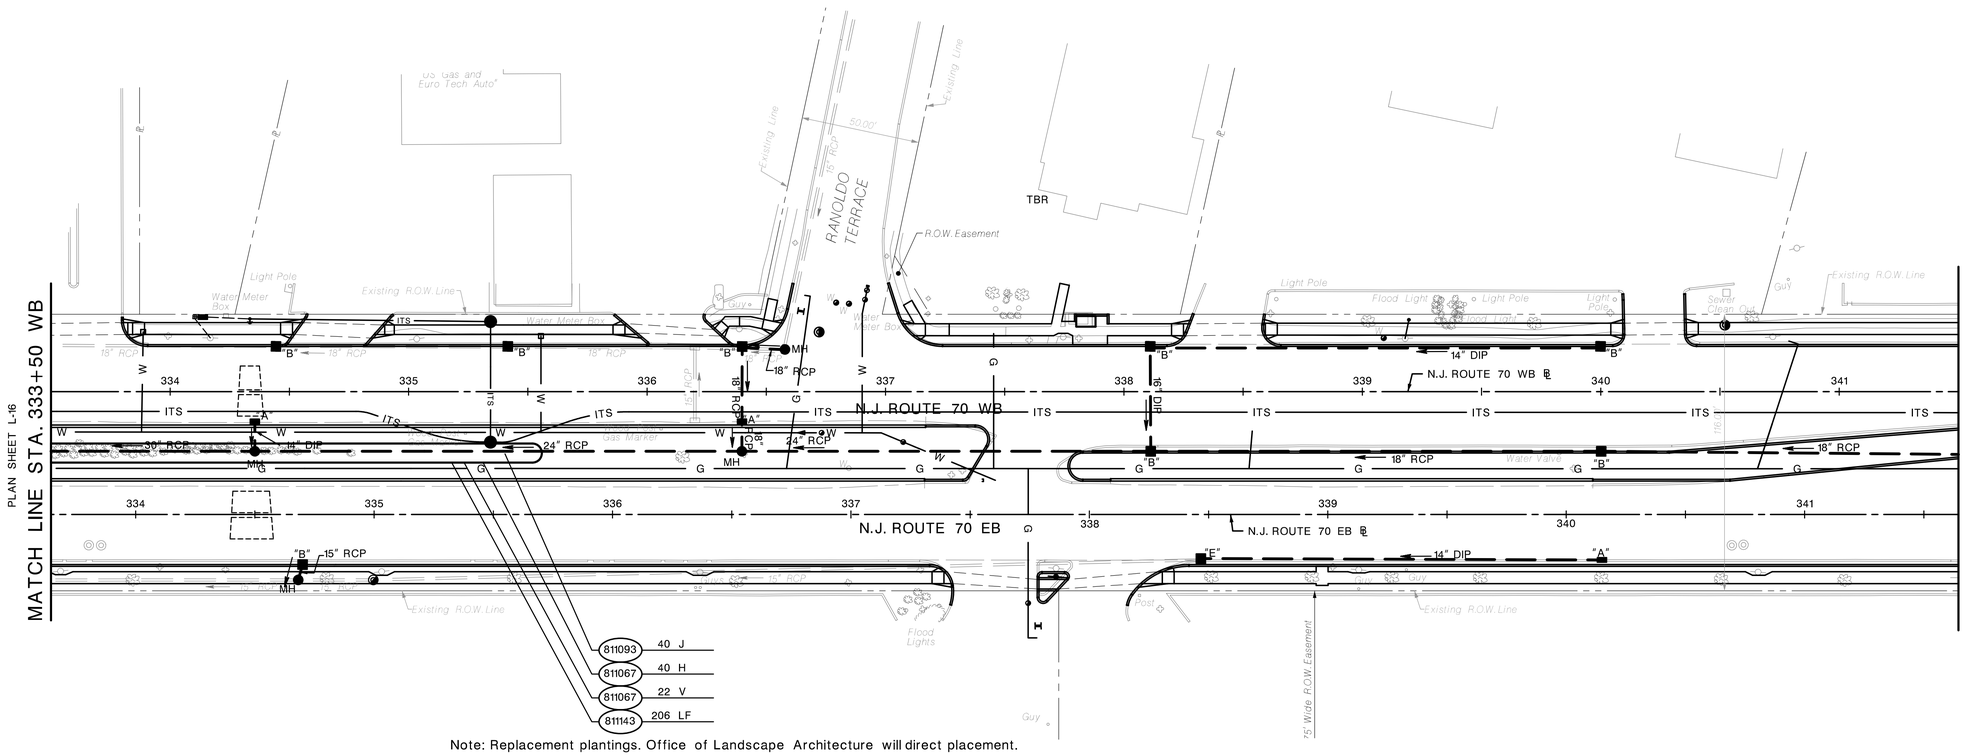


Note: Replacement plantings. Office of Landscape Architecture will direct placement.

| TO BE PLANTED | | | | | | |
|---|---|---|---|---|---|---|
| ITEM NO. | DESCRIPTION | SYM. | PLANT NAME | SPACING | CONTRACT QUANTITY | AS-BUILT QUANTITY |
| 811067M | Deciduous Shrub, 24 - 36 " High, Container | H | Hibiscus syriacus 'DS03RS' (Raspberry Smoothie) | | 40 | |
| 811067M | Deciduous Shrub, 24 - 36 " High, Container | V | Viburnum x bodnantense 'Pink Dawn' | | 22 | |
| 811093M | Evergreen Shrub, 18-24" Spread, #3 Container | J | Juniperus chinensis 'Sea Green' | | 40 | |

| ITEM NO. | TO BE CONSTRUCTED | CONTRACT QUANTITY |
|---|---|---|
| 811143P | Hedge Renovation | 206 LF |

NOTE: THIS SHEET CORRESPONDS TO CONSTRUCTION PLAN C-32

30' 20' 10' 0 30' 60'
SCALE 1" = 30'

L-17
L-25

NEW JERSEY LICENSED LANDSCAPE ARCHITECT

SIGNATURE

LICENSE NO.

DATE

NEW JERSEY DEPARTMENT OF TRANSPORTATION

# LANDSCAPE PLANS

**ROUTE 70,**
**ROUTE 38 TO COOPER AVENUE (MP 0.00 TO 8.80)**
**CONTRACT NO. 000113380**

McCormick Taylor, Inc.
CERTIFICATION OF AUTHORIZATION NO. 24GA28044300
DATE:
ANTHONY M. DIMAGGIO, JR., P.E.
NEW JERSEY PROFESSIONAL ENGINEER LICENSE NO. 24GE04136200


X
XX

FILE NAME: \\plan\projects\6588_NJ_NJDOT_RT70_RT38_to_Cropwell_Rd\390_CAD\Highway\Sheets\6588_NJ_NJDOT_RT70_RT38_to_Cropwell_Rd(390_CAD
PEN TABLE: \\plan\projects\6588_NJ_NJDOT_RT70_RT38_to_Cropwell_Rd\390_CAD
REV. DATE: 3/23/2020
SCALE: 29.9999 ' / in.

McCORMICK TAYLOR

**CHERRY HILL TOWNSHIP** — **CAMDEN COUNTY**

| STATE | FEDERAL PROJECT NO. |
|---|---|
| N.J. | M00-10018(158) |

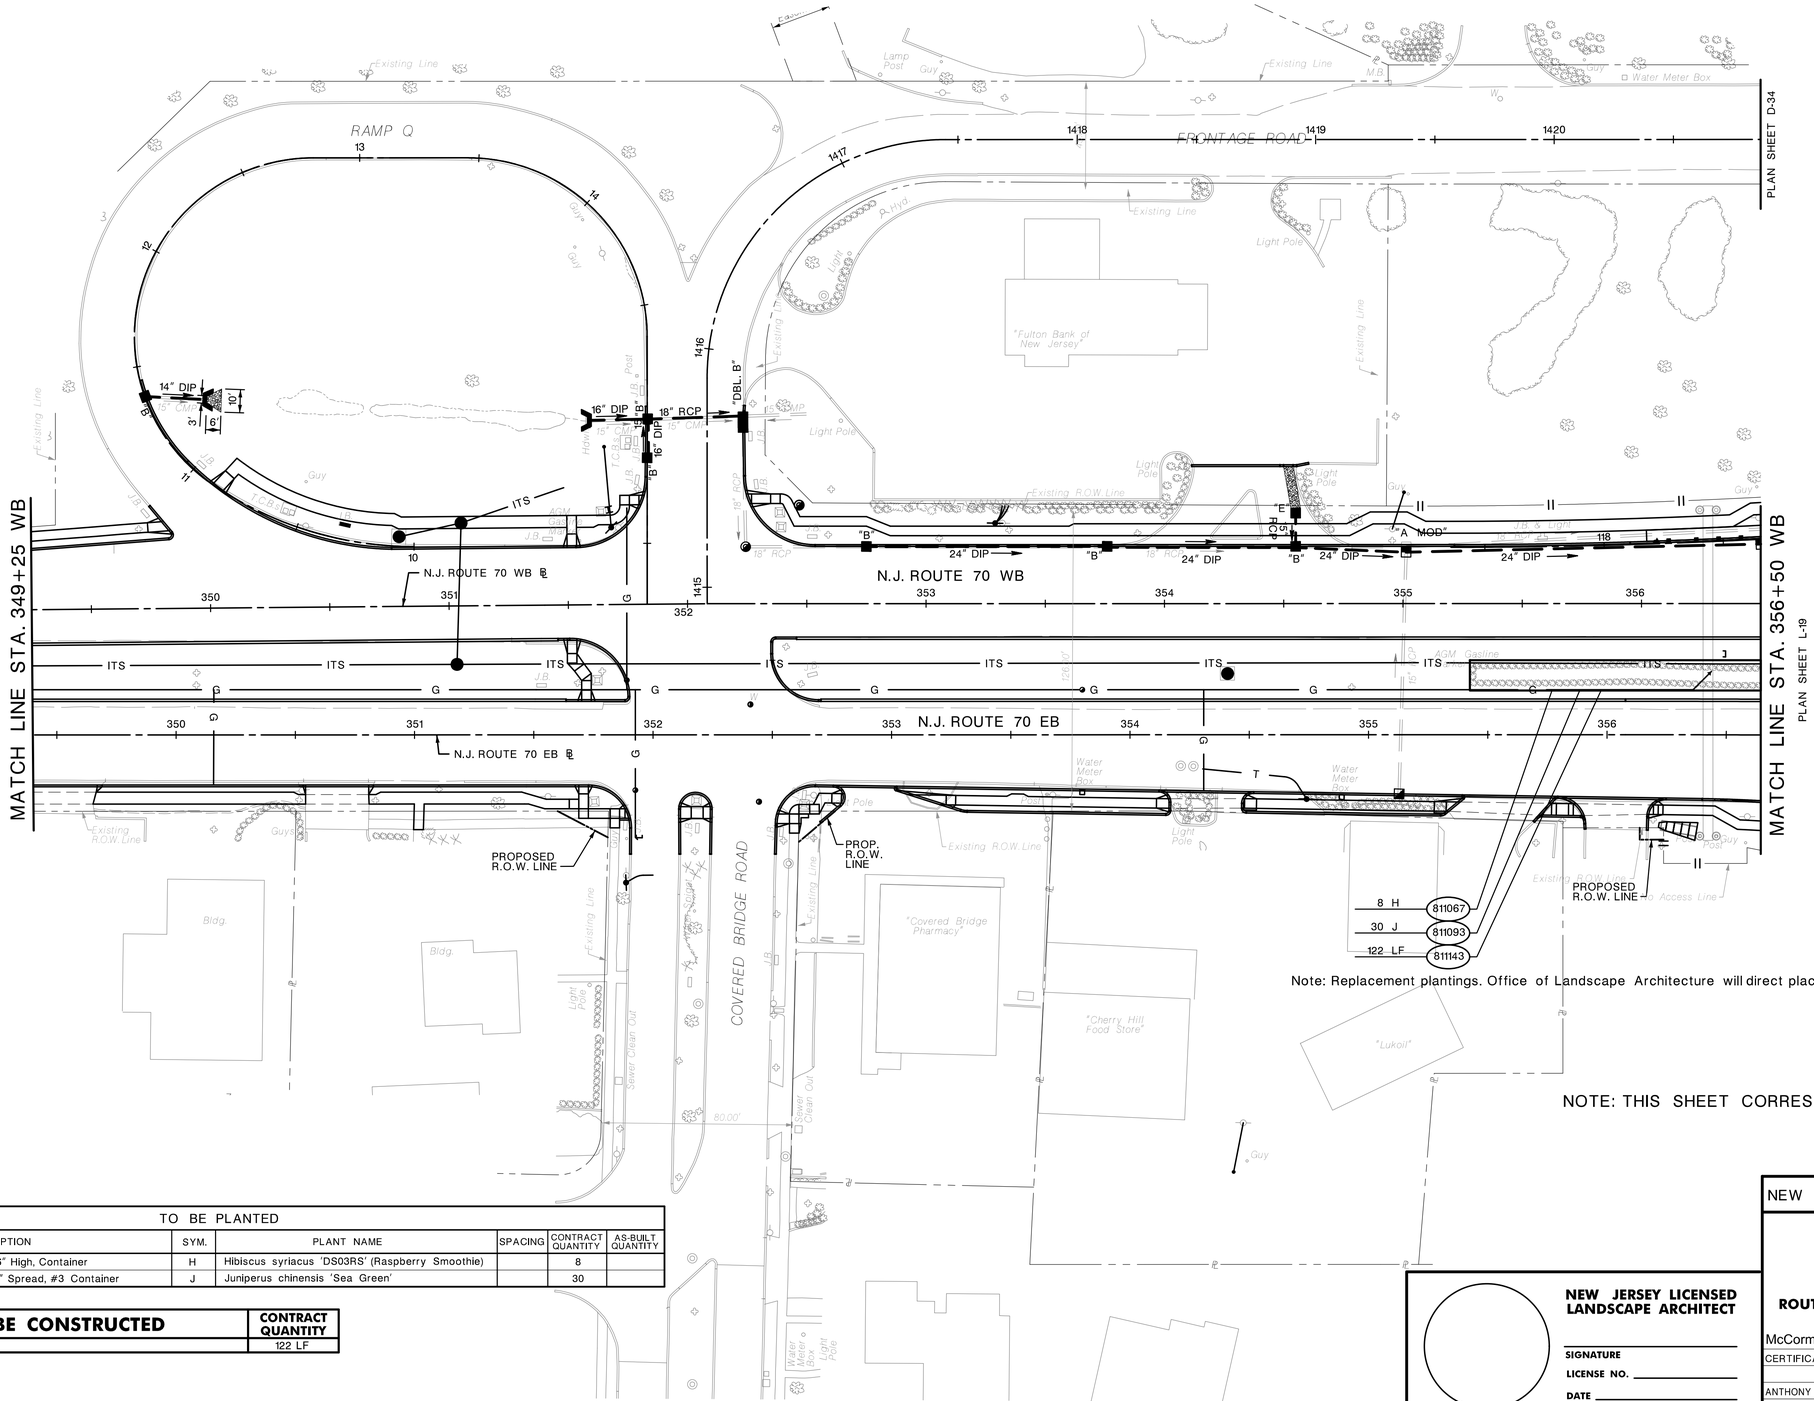


Note: Replacement plantings. Office of Landscape Architecture will direct placement.

NOTE: THIS SHEET CORRESPONDS TO CONSTRUCTION PLAN C-34

30' 20' 10' 0 30' 60'
SCALE 1" = 30'

L-18 / L-25

TO BE PLANTED

| ITEM NO. | DESCRIPTION | SYM. | PLANT NAME | SPACING | CONTRACT QUANTITY | AS-BUILT QUANTITY |
|---|---|---|---|---|---|---|
| 811067M | Deciduous Shrub, 24 - 36" High, Container | H | Hibiscus syriacus 'DS03RS' (Raspberry Smoothie) | | 8 | |
| 811093M | Evergreen Shrub, 18 - 24" Spread, #3 Container | J | Juniperus chinensis 'Sea Green' | | 30 | |

| ITEM NO. | TO BE CONSTRUCTED | CONTRACT QUANTITY |
|---|---|---|
| 811143P | Hedge Renovation | 122 LF |

NEW JERSEY LICENSED LANDSCAPE ARCHITECT

SIGNATURE _____

LICENSE NO. _____

DATE _____

NEW JERSEY DEPARTMENT OF TRANSPORTATION

# LANDSCAPE PLANS

**ROUTE 70,**
**ROUTE 38 TO COOPER AVENUE (MP 0.00 TO 8.80)**
**CONTRACT NO. 000113380**

McCormick Taylor, Inc.

CERTIFICATION OF AUTHORIZATION NO. 24GA28044300

DATE:

ANTHONY M. DIMAGGIO, JR., P.E.

NEW JERSEY PROFESSIONAL ENGINEER LICENSE NO. 24GE04136200


X / XX

FILE NAME: \\plan\projects\5585_NJ_NJDOT_RT70_RT38_to_Cropwell_Rd\390_CAD\Highway\Sheets\5585_NJ_NJDOT_RT70_RT38_to_Cropwell_Rd(390_CAD
PEN TABLE: 3/23/2020
REV. DATE: 29.9999 " / in.
SCALE:

McCORMICK TAYLOR

| STATE | FEDERAL PROJECT NO. |
|---|---|
| N.J. | M00-10018(158) |

**CHERRY HILL TOWNSHIP** **CAMDEN COUNTY**

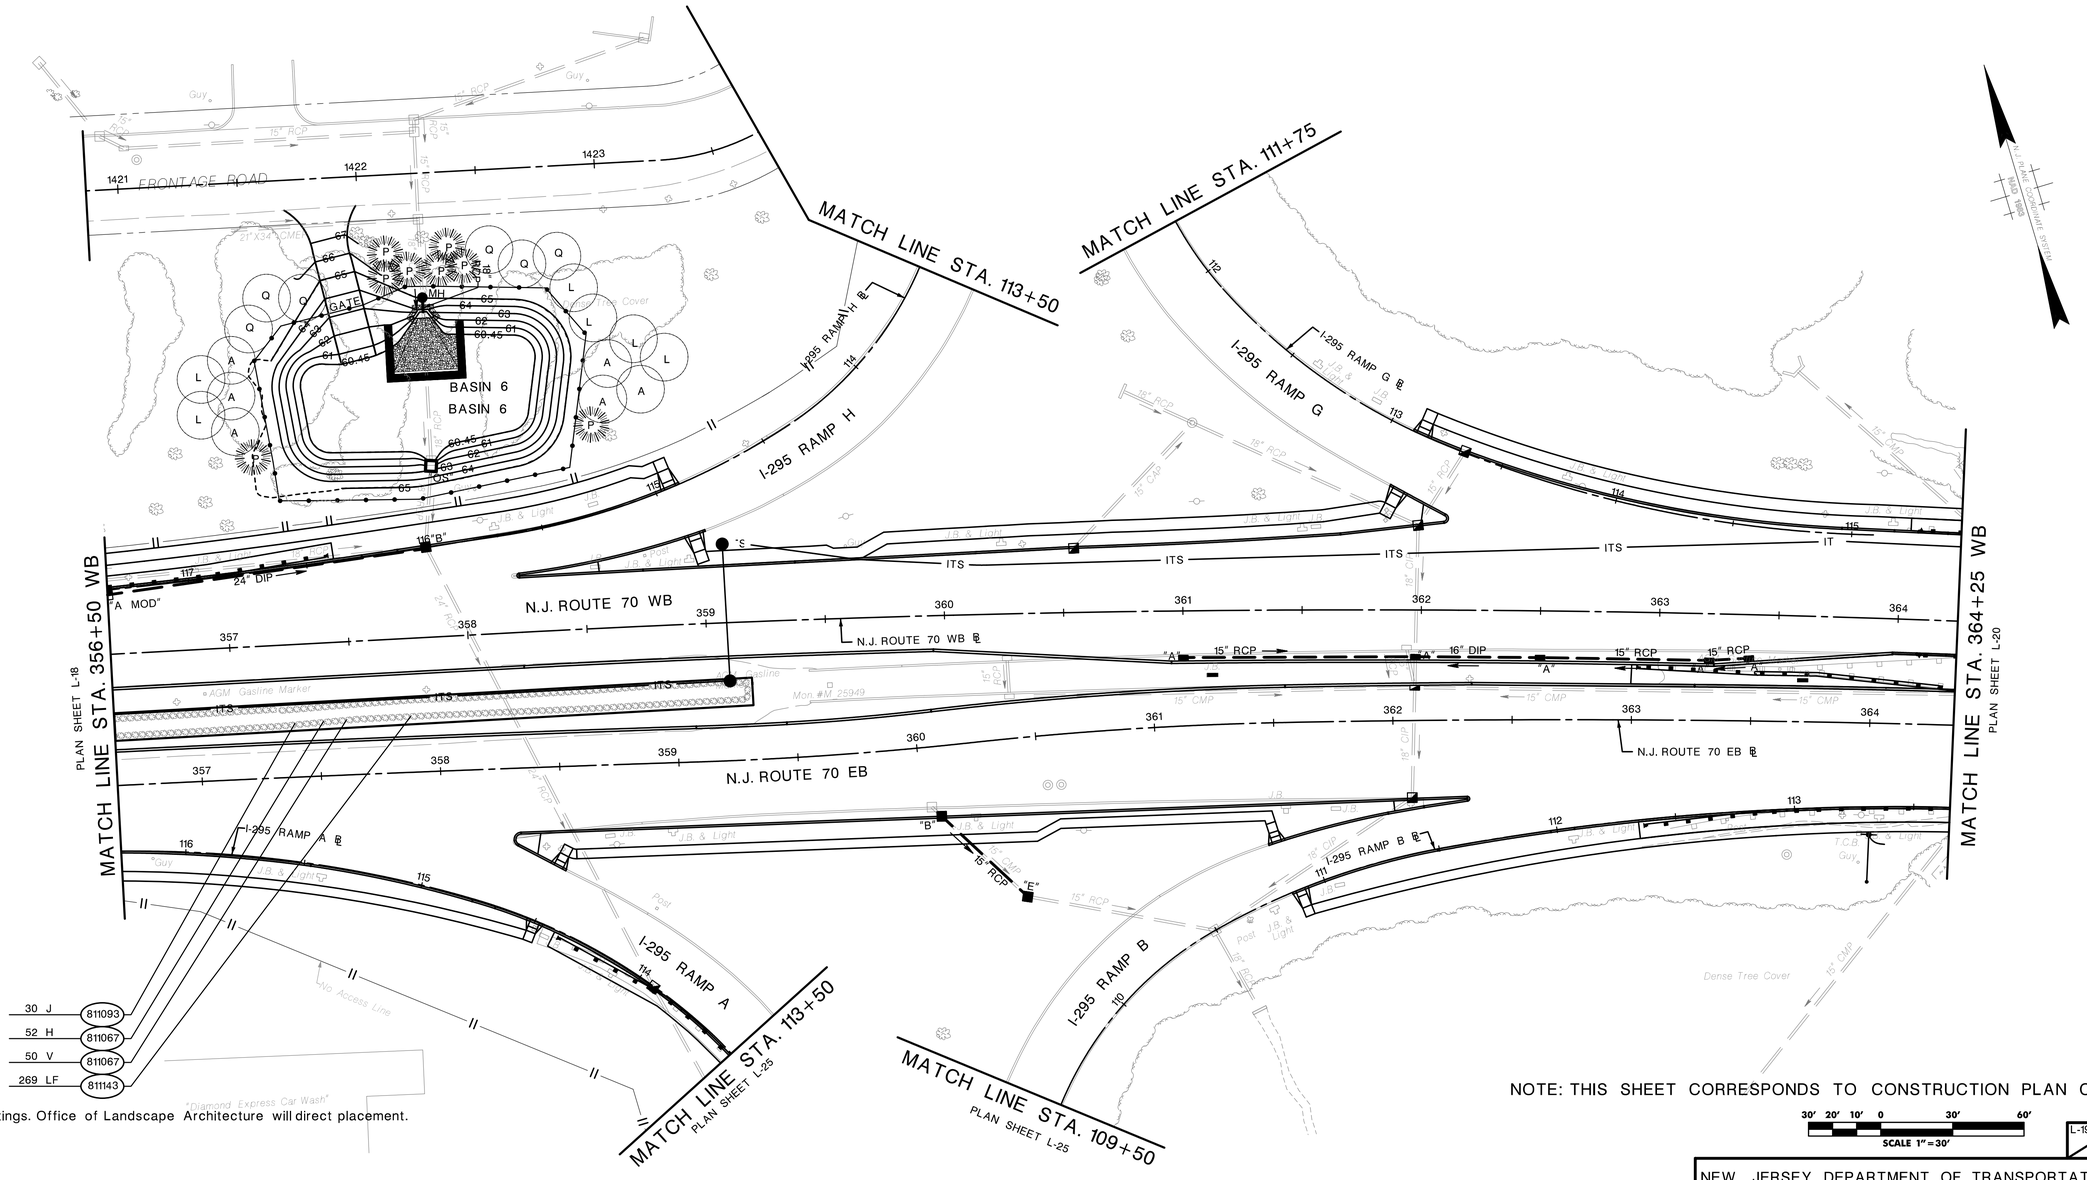


| | | |
|---|---|---|
| 30 | J | 811093 |
| 52 | H | 811067 |
| 50 | V | 811067 |
| 269 | LF | 811143 |

Note: Replacement plantings. Office of Landscape Architecture will direct placement.

NOTE: THIS SHEET CORRESPONDS TO CONSTRUCTION PLAN C-35

30' 20' 10' 0 30' 60'
SCALE 1" = 30'

L-19 / L-25

| TO BE PLANTED | | | | | | |
|---|---|---|---|---|---|---|
| ITEM NO. | DESCRIPTION | SYM. | PLANT NAME | SPACING | CONTRACT QUANTITY | AS-BUILT QUANTITY |
| 811006M | Large Deciduous Tree, 2 - 2 1/2" Caliper, B&B | A | Acer rubrum | | 6 | |
| 811006M | Large Deciduous Tree, 2 - 2 1/2" Caliper, B&B | L | Liriodendron tulipifera | | 6 | |
| 811006M | Large Deciduous Tree, 2 - 2½" Caliper, B&B | Q | Quercus bicolor | | 6 | |
| 811037M | Evergreen Tree, 7 - 8' High, B&B | P | Pinus strobus | | 8 | |
| 811067M | Deciduous Shrub, 24 - 36" High, Container | H | Hibiscus syriacus 'DS03RS' (Raspberry Smoothie) | | 52 | |
| 811067M | Deciduous Shrub, 24 - 36" High, Container | V | Viburnum x bodnantense 'Pink Dawn' | | 50 | |
| 811093M | Evergreen Shrub, 18 - 24" Spread, #3 Container | J | Juniperus chinensis 'Sea Green' | | 30 | |

| ITEM NO. | TO BE CONSTRUCTED | CONTRACT QUANTITY |
|---|---|---|
| 811143P | Hedge Renovation | 269 LF |

NEW JERSEY LICENSED LANDSCAPE ARCHITECT

SIGNATURE

LICENSE NO.

DATE

NEW JERSEY DEPARTMENT OF TRANSPORTATION

# LANDSCAPE PLANS

**ROUTE 70,**
**ROUTE 38 TO COOPER AVENUE (MP 0.00 TO 8.80)**
**CONTRACT NO. 000113380**

McCormick Taylor, Inc.

CERTIFICATION OF AUTHORIZATION NO. 24GA28044300

DATE:

ANTHONY M. DIMAGGIO, JR., P.E.

NEW JERSEY PROFESSIONAL ENGINEER LICENSE NO. 24GE04136200

X
XX

\\plan\projects\5585_NJ_NJDOT_RT70_RT38_to_Cropwell_Rd\390_CAD\Working\Sheets\5585_NJ_NJDOT_RT70_RT38_to_Cropwell_Rd\390_CAD
FILE NAME:
PEN TABLE:
REV. DATE: 3/23/2020
SCALE: 29.9999 ' / in.

McCORMICK TAYLOR

| STATE | FEDERAL PROJECT NO. |
|---|---|
| N.J. | M00-10018(158) |

CHERRY HILL TOWNSHIP

CAMDEN COUNTY

MATCH LINE STA. 109+50

MATCH LINE STA. 113+75

PLAN SHEET L-19

MATCH LINE STA. 364+25 WB

MATCH LINE STA. 372+50 WB

MATCH LINE

INTERSTATE 295 SB

INTERSTATE 295 NB

N.J. ROUTE 70 WB

N.J. ROUTE 70 EB

I-295 RAMP E

I-295 RAMP F

I-295 RAMP D

I-295 RAMP C

BASIN 4

"Steve's iPhone Repairs"

No Access Line

NOTE: THIS SHEET CORRESPONDS TO CONSTRUCTION PLAN C-36

SCALE 1" = 30'

L-20
L-25

TO BE PLANTED

| ITEM NO. | DESCRIPTION | SYM. | PLANT NAME | SPACING | CONTRACT QUANTITY | AS-BUILT QUANTITY |
|---|---|---|---|---|---|---|
| 811006M | Large Deciduous Tree, 2 - 2½" Caliper, B&B | A | Acer rubrum | | 10 | |
| 811006M | Large Deciduous Tree, 2 - 2½" Caliper, B&B | L | Liriodendron tulipifera | | 11 | |
| 811006M | Large Deciduous Tree, 2 - 2½" Caliper, B&B | Q | Quercus bicolor | | 10 | |
| 811037M | Evergreen Tree, 7 - 8' High, B&B | P | Pinus strobus | | 12 | |

NEW JERSEY LICENSED LANDSCAPE ARCHITECT

SIGNATURE

LICENSE NO.

DATE

NEW JERSEY DEPARTMENT OF TRANSPORTATION

# LANDSCAPE PLANS

**ROUTE 70,**
**ROUTE 38 TO COOPER AVENUE (MP 0.00 TO 8.80)**
**CONTRACT NO. 000113380**

McCormick Taylor, Inc.

CERTIFICATION OF AUTHORIZATION NO. 24GA28044300

DATE:

ANTHONY M. DIMAGGIO, JR., P.E.

NEW JERSEY PROFESSIONAL ENGINEER LICENSE NO. 24GE04136200


X
XX

\\njfat\projects\5585_NJ_NJDOT_RT70_RT38_to_Cropwell_Rd\390_CAD\Sheets\5585_NJ_NJDOT_RT70_RT38_to_Cropwell_Rd(390_CAD
FILE NAME:
PEN TABLE:
REV. DATE:
SCALE:
3/23/2020
29.9999 ' / in.

McCORMICK TAYLOR

*CHERRY HILL TOWNSHIP* *CAMDEN COUNTY*

| STATE | FEDERAL PROJECT NO. |
|---|---|
| N.J. | M00-10018(158) |

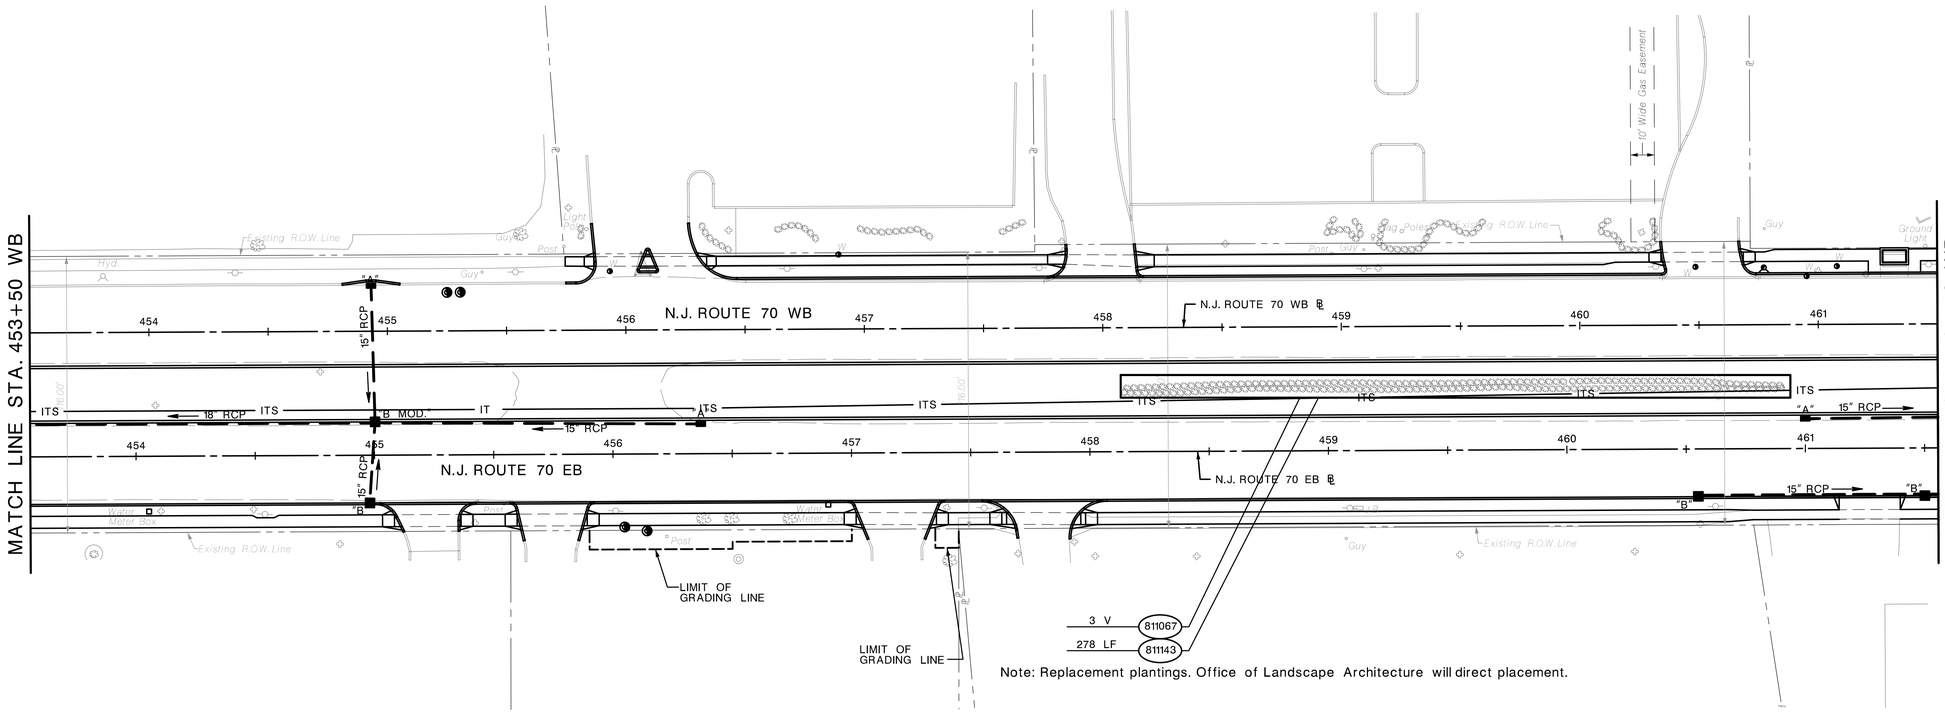


Note: Replacement plantings. Office of Landscape Architecture will direct placement.

PLAN SHEET L-22

| TO BE PLANTED | | | | | | |
|---|---|---|---|---|---|---|
| ITEM NO. | DESCRIPTION | SYM. | PLANT NAME | SPACING | CONTRACT QUANTITY | AS-BUILT QUANTITY |
| 810067M | Deciduous Shrub, 24 - 36" High, Container | V | Viburnum x bodnantense 'Pink Dawn' | | 3 | |

| ITEM NO. | TO BE CONSTRUCTED | CONTRACT QUANTITY |
|---|---|---|
| 811143P | Hedge Renovation | 278 LF |

NOTE: THIS SHEET CORRESPONDS TO CONSTRUCTION PLAN C-47

30' 20' 10' 0 30' 60'
SCALE 1" = 30'

L-21
L-25

NEW JERSEY DEPARTMENT OF TRANSPORTATION

# LANDSCAPE PLANS

**ROUTE 70,**
**ROUTE 38 TO COOPER AVENUE (MP 0.00 TO 8.80)**
**CONTRACT NO. 000113380**

McCormick Taylor, Inc.
CERTIFICATION OF AUTHORIZATION NO. 24GA28044300
DATE:
ANTHONY M. DIMAGGIO, JR., P.E.
NEW JERSEY PROFESSIONAL ENGINEER LICENSE NO. 24GE04136200

X
XX

**NEW JERSEY LICENSED LANDSCAPE ARCHITECT**

SIGNATURE
LICENSE NO.
DATE


FILE NAME: \\plan\projects\5585_NJ_NJDOT_RT70_RT38_to_Cropwell_Rd\390_CAD\Working\sheets\5585_NJ_NJDOT_RT70_RT38_to_Cropwell_Rd(390_CAD
PEN TABLE: Working\sheets\5585_NJ_NJDOT_RT70_RT38_to_Cropwell_Rd(390_CAD
REV. DATE: 3/23/2020
SCALE: 29.9999 ' / in.

McCORMICK TAYLOR

*CHERRY HILL TOWNSHIP*

*CAMDEN COUNTY*

| STATE | FEDERAL PROJECT NO. |
|---|---|
| N.J. | M00-10018(158) |

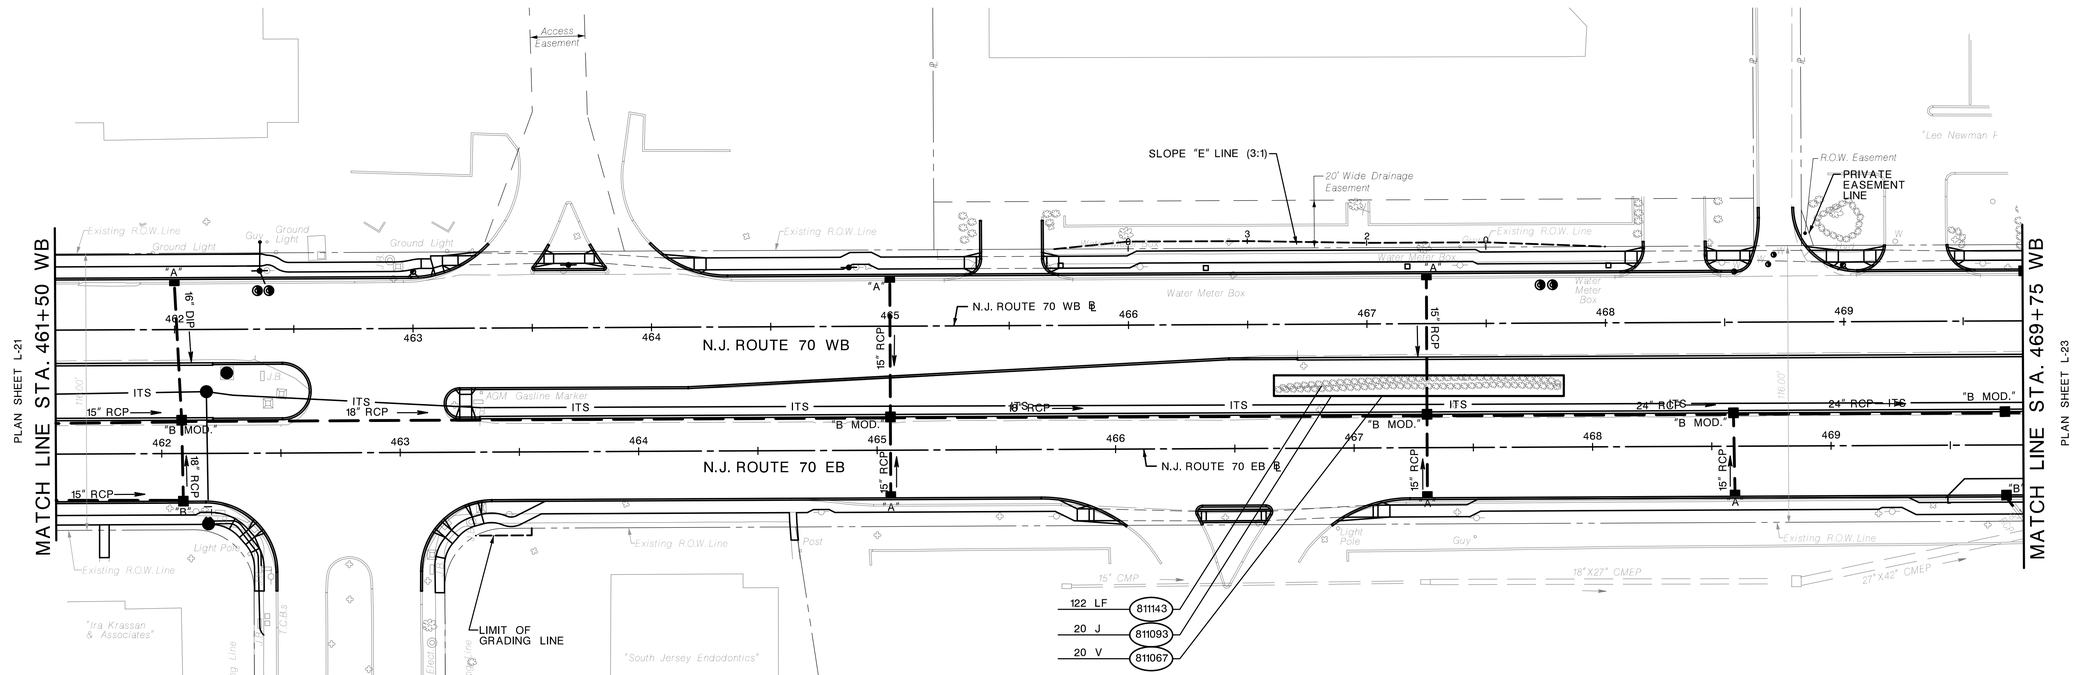


Note: Replacement plantings. Office of Landscape Architecture will direct placement

| TO BE PLANTED | | | | | | |
|---|---|---|---|---|---|---|
| ITEM NO. | DESCRIPTION | SYM. | PLANT NAME | SPACING | CONTRACT QUANTITY | AS-BUILT QUANTITY |
| 811067M | Deciduous Shrub, 24-36" High, Container | V | Viburnum x bodnantense 'Pink Dawn' | | 20 | |
| 811093M | Evergreen Shrub, 18-24" Spread, #3 Container | J | Juniperus chinensis 'Sea Green' | | 20 | |

| ITEM NO. | TO BE CONSTRUCTED | CONTRACT QUANTITY |
|---|---|---|
| 811143P | Hedge Renovation | 122 LF |

NOTE: THIS SHEET CORRESPONDS TO CONSTRUCTION PLAN C-48

30' 20' 10' 0 30' 60'
SCALE 1"=30'

L-22
L-25

NEW JERSEY DEPARTMENT OF TRANSPORTATION

# LANDSCAPE PLANS

**ROUTE 70,**
**ROUTE 38 TO COOPER AVENUE (MP 0.00 TO 8.80)**
**CONTRACT NO. 000113380**

**NEW JERSEY LICENSED LANDSCAPE ARCHITECT**

SIGNATURE _____
LICENSE NO. _____
DATE _____

McCormick Taylor, Inc.
CERTIFICATION OF AUTHORIZATION NO. 24GA28044300
DATE:
ANTHONY M. DIMAGGIO, JR., P.E.
NEW JERSEY PROFESSIONAL ENGINEER LICENSE NO. 24GE04136200

X
XX

\\njfat\projects\55585_NJ_NJDOT_RT70_RT38_to_Cropwell_Rd\390_CAD\Sheets\55585_NJ_NJDOT_RT70_RT38_to_Cropwell_Rd(390_CAD
FILE NAME:
PEN TABLE:
REV. DATE: 3/23/2020
SCALE: 30.00 ' / in.


McCORMICK TAYLOR

*CHERRY HILL TOWNSHIP* *CAMDEN COUNTY*

| STATE | FEDERAL PROJECT NO. |
|---|---|
| N.J. | M00-10018(158) |

NAD 1983 New Jersey Coordinate System

Note: Replacement plantings. Office of Landscape Architecture will direct placement.

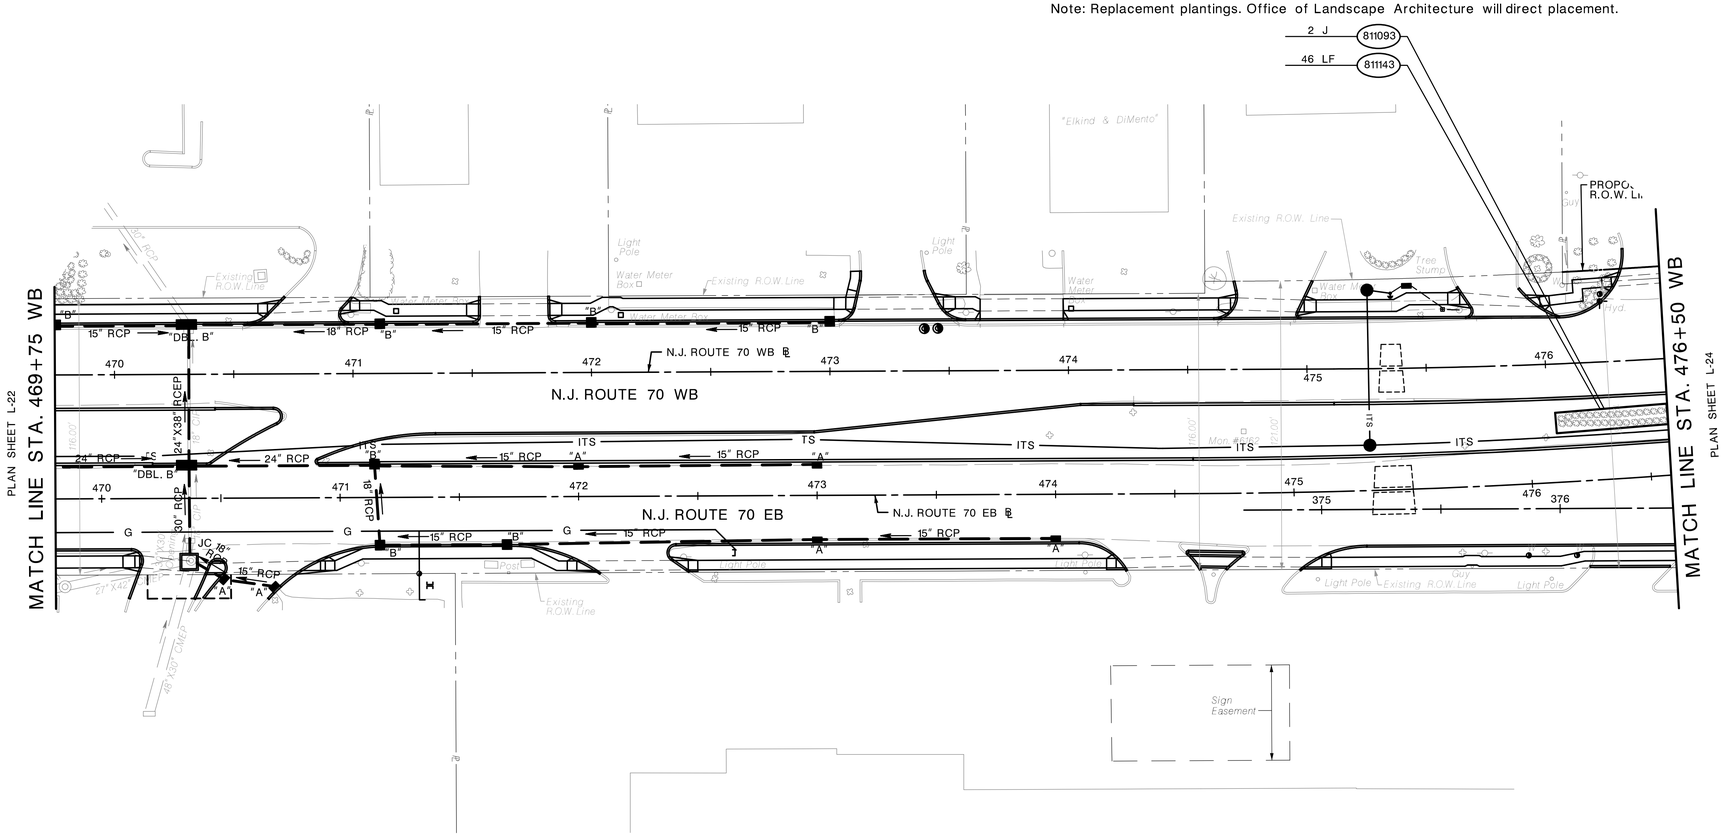


| TO BE PLANTED | | | | | | |
|---|---|---|---|---|---|---|
| ITEM NO. | DESCRIPTION | SYM. | PLANT NAME | SPACING | CONTRACT QUANTITY | AS-BUILT QUANTITY |
| 811093M | Evergreen Shrub, 18-24" Spread, #3 Container | J | Juniperus chinensis 'Sea Green' | | 2 | |

| ITEM NO. | TO BE CONSTRUCTED | CONTRACT QUANTITY |
|---|---|---|
| 811143P | Hedge Renovation | 46 LF |

NOTE: THIS SHEET CORRESPONDS TO CONSTRUCTION PLAN C-49

30' 20' 10' 0 30' 60'
SCALE 1" = 30'

L-23
L-25

NEW JERSEY DEPARTMENT OF TRANSPORTATION

# LANDSCAPE PLANS

**ROUTE 70,**
**ROUTE 38 TO COOPER AVENUE (MP 0.00 TO 8.80)**
**CONTRACT NO. 000113380**

McCormick Taylor, Inc.
CERTIFICATION OF AUTHORIZATION NO. 24GA28044300
DATE:
ANTHONY M. DIMAGGIO, JR., P.E.
NEW JERSEY PROFESSIONAL ENGINEER LICENSE NO. 24GE04136200

X
XX

**NEW JERSEY LICENSED LANDSCAPE ARCHITECT**

SIGNATURE
LICENSE NO.
DATE


\\plan\projects\5585_NJ_NJDOT_RT70_RT38_to_Cropwell_Rd\390_CAD\
\\plan\projects\5585_NJ_NJDOT_RT70_RT38_to_Cropwell_Rd\390_CAD\
FILE NAME:
PEN TABLE:
REV. DATE:
SCALE:
3/23/2020
29.9999 ' / in.

McCORMICK TAYLOR

*CHERRY HILL TOWNSHIP* *CAMDEN COUNTY*

| STATE | FEDERAL PROJECT NO. |
|---|---|
| N.J. | M00-10018(158) |

Note: Replacement plantings. Office of Landscape Architecture will direct placement.

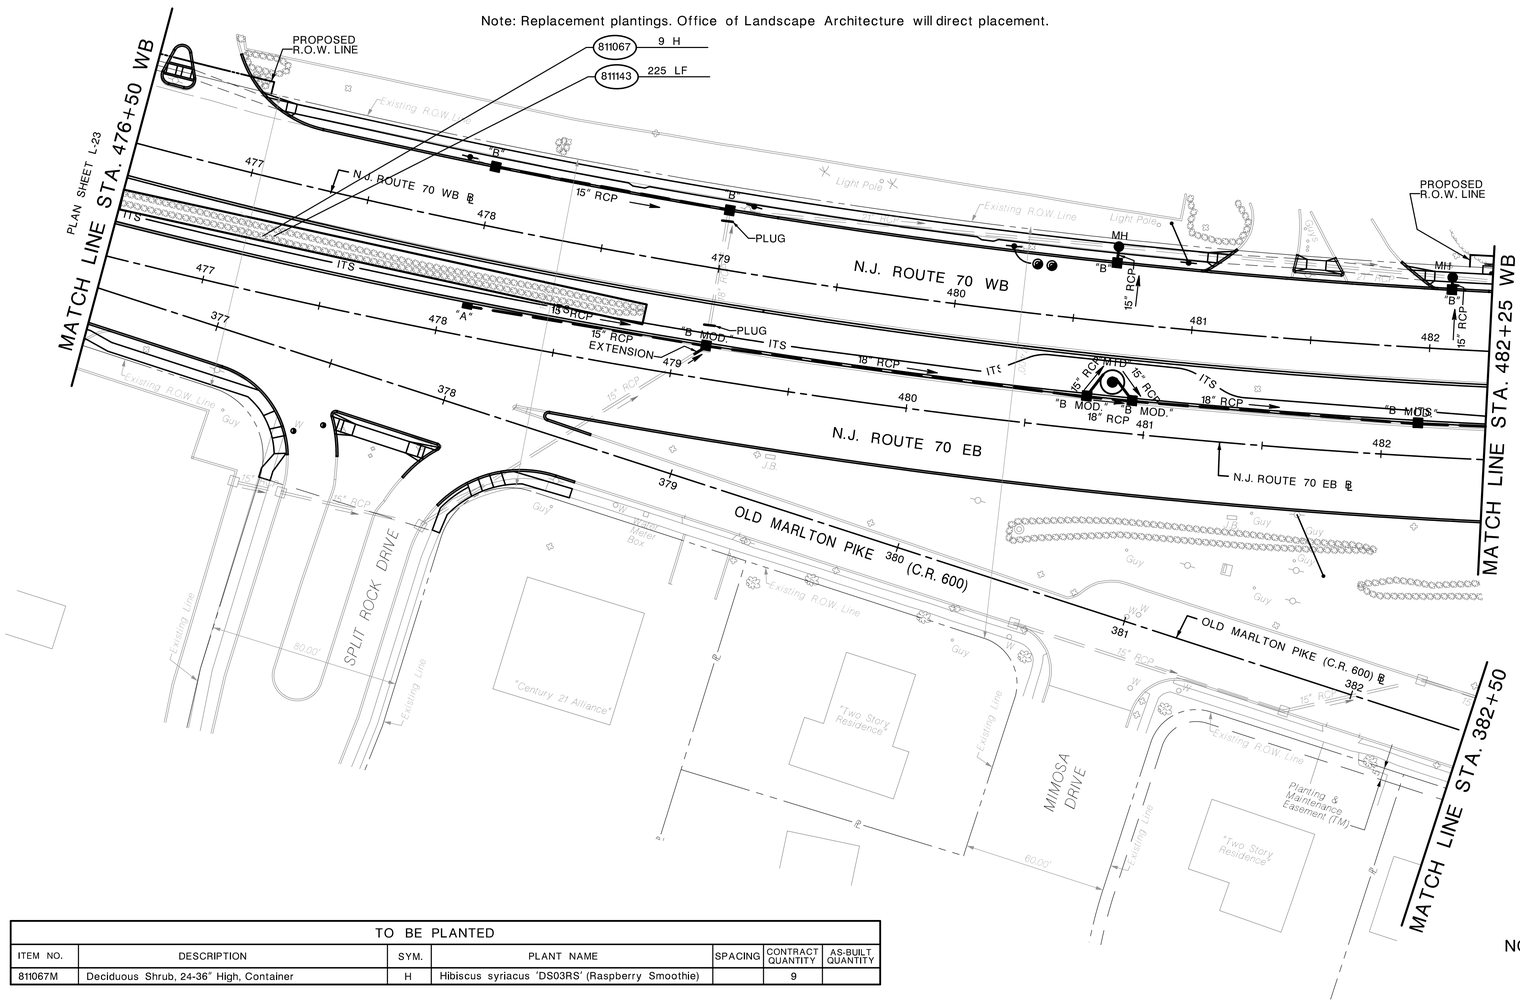


| TO BE PLANTED | | | | | | |
|---|---|---|---|---|---|---|
| ITEM NO. | DESCRIPTION | SYM. | PLANT NAME | SPACING | CONTRACT QUANTITY | AS-BUILT QUANTITY |
| 811067M | Deciduous Shrub, 24-36" High, Container | H | Hibiscus syriacus 'DS03RS' (Raspberry Smoothie) | | 9 | |

| ITEM NO. | TO BE CONSTRUCTED | CONTRACT QUANTITY |
|---|---|---|
| 811143P | Hedge Renovation | 225 LF |

NOTE: THIS SHEET CORRESPONDS TO CONSTRUCTION PLAN C-50

30' 20' 10' 0 30' 60'
SCALE 1" = 30'

L-24
L-25

NEW JERSEY LICENSED LANDSCAPE ARCHITECT

SIGNATURE _____
LICENSE NO. _____
DATE _____

NEW JERSEY DEPARTMENT OF TRANSPORTATION

# LANDSCAPE PLANS

**ROUTE 70,**
**ROUTE 38 TO COOPER AVENUE (MP 0.00 TO 8.80)**
**CONTRACT NO. 000113380**

McCormick Taylor, Inc.
CERTIFICATION OF AUTHORIZATION NO. 24GA28044300
DATE:
ANTHONY M. DIMAGGIO, JR., P.E.
NEW JERSEY PROFESSIONAL ENGINEER LICENSE NO. 24GE04136200

X
XX

| STATE | FEDERAL PROJECT NO. |
|---|---|
| N.J. | M00-10018(158) |

CHERRY HILL TOWNSHIP

CAMDEN COUNTY

MATCH LINE STA. 113+50
PLAN SHEET L-19

MATCH LINE STA. 109+50
PLAN SHEET L-19

I-295 RAMP A

I-295 RAMP B

I-295 SOUTHBOUND

I-295 NORTHBOUND

I-295 RAMP D

BASIN 3

30" RCP

24" RCP

L.O.P.

No Access Line

GATE

Light Pole

J.B.

NJ PLANE COORDINATE SYSTEM
NAD 1983

NOTE: THIS SHEET CORRESPONDS TO CONSTRUCTION PLAN C-64

30' 20' 10' 0 30' 60'
SCALE 1" = 30'

L-25
L-25

TO BE PLANTED

| ITEM NO. | DESCRIPTION | SYM. | PLANT NAME | SPACING | CONTRACT QUANTITY | AS-BUILT QUANTITY |
|---|---|---|---|---|---|---|
| 811006M | Large Deciduous Tree, 2 - 2½" Caliper, B&B | A | Acer rubrum | | 8 | |
| 811006M | Large Deciduous Tree, 2 - 2½" Caliper, B&B | L | Liriodendron tulipifera | | 8 | |
| 811006M | Large Deciduous Tree, 2 - 2 1/2" Caliper, B&B | Q | Quercus bicolor | | 7 | |
| 811037M | Evergreen Tree, 7 - 8' High, B&B | P | Pinus strobus | | 6 | |

NEW JERSEY LICENSED LANDSCAPE ARCHITECT

SIGNATURE

LICENSE NO.

DATE

NEW JERSEY DEPARTMENT OF TRANSPORTATION

# LANDSCAPE PLANS

**ROUTE 70,**
**ROUTE 38 TO COOPER AVENUE (MP 0.00 TO 8.80)**
**CONTRACT NO. 000113380**

McCormick Taylor, Inc.

CERTIFICATION OF AUTHORIZATION NO. 24GA28044300

DATE:

ANTHONY M. DIMAGGIO, JR., P.E.

NEW JERSEY PROFESSIONAL ENGINEER LICENSE NO. 24GE04136200

X
XX

McCORMICK TAYLOR

FILE NAME: \\pfat\projects\5585_NJ_NJDOT_RT70_RT38_to_Cropwell_Rd\390_CAD\
PEN TABLE: \\pfat\projects\5585_NJ_NJDOT_RT70_RT38_to_Cropwell_Rd\390_CAD\
REV. DATE: 3/23/2020
SCALE: 29.9999 ' / in.