CALIFORNIA WATER SERVICE

BAKERSFIELD STATION – BK-W-042-02
PROPOSED ELEVATIONS

WARNING
POWER LINES OVERHEAD

811 Know what's below. Call before you dig.

PROPERTY OWNER:
CALIFORNIA WATER SERVICE
RAFAEL MOLINA, DISTRICT MANAGER
3725 SOUTH H STREET
BAKERSFIELD, CA 93304
EMAIL: RMOLINA@CALWATER.COM
PHONE: (661) 837-7237

APPLICANT:
PROVOST & PRITCHARD CONSULTING GROUP
JEANE HILL, P.E.
1518 MILL ROCK WAY, SUITE 100
BAKERSFIELD, CA 93311
EMAIL: JHILL@PPENG.COM
PHONE: (661) 816-5900

SITE INFORMATION:
NEAR 1300 R ST.
BAKERSFIELD, CA 93301
APN: 006-480-05
ZONING: C-C COMMERCIAL CENTER
GENERAL PLAN: MUC-MIXED USE COMMERCIAL

PROJECT ENGINEER:
PROVOST & PRITCHARD CONSULTING GROUP
KEVIN BERRYHILL, P.E.
1518 MILL ROCK WAY, SUITE 100
BAKERSFIELD, CA 93311
EMAIL: KBERRYHILL@PPENG.COM
PHONE: (661) 816-5900

NOTES

1. HEIGHTS OF EXISTING STRUCTURES ARE APPROXIMATE.
2. COLORS SHOWN ARE FOR REFERENCE ONLY. ACTUAL COLORS MAY VARY. VESSEL PIPING TO MATCH VESSEL COLOR.
3. STRUCTURES ON ADJACENT PARCELS BEHIND PROPERTY LINE ARE NOT SHOWN.
4. EXISTING AND PROPOSED PIPELINES LOWER THAN THE FENCE LINE MAY NOT BE SHOWN.

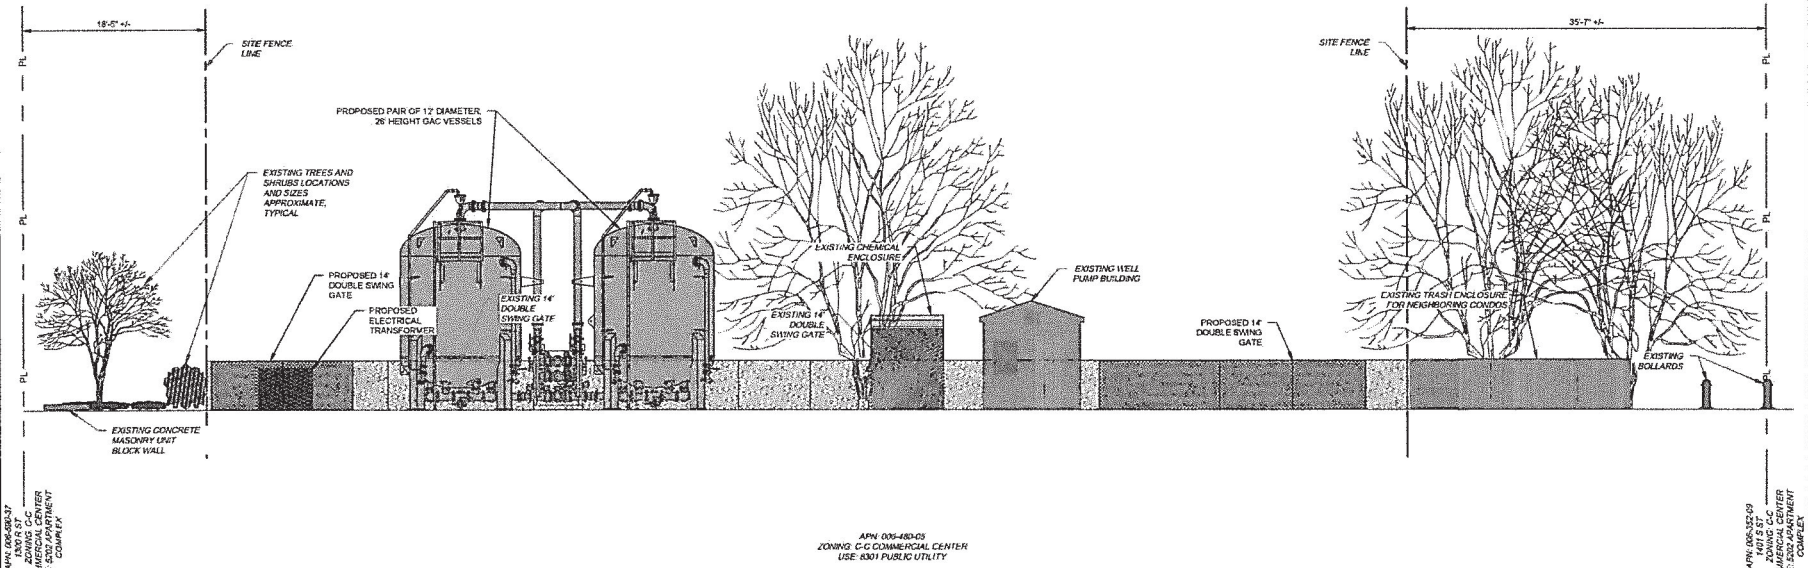

ELEVATION VIEW FROM R STREET

PRELIMINARY NOT FOR CONSTRUCTION

VERIFY SCALES
0 1"
BAR IS ONE INCH ON ORIGINAL DRAWING. IF NOT ONE INCH ON THIS SHEET, ADJUST SCALES ACCORDINGLY

SCALE IN FEET
0 3 6 12

PROVOST & PRITCHARD
1518 MILL ROCK WAY, SUITE 100
BAKERSFIELD CALIFORNIA 93311
PHONE (661) 816-5900
www.provostandpritchard.com

DRAWN BY:	CHECKED BY:	DATE:
AJR	KMM	10/10/2025
DESIGNED BY: RKB	APPROVED BY:	DATE:
LICENSE NO: 70415		

FOR REVIEW ONLY

ENGINEERING DEPARTMENT

REVISIONS

PLAT SHEET NO.:

SCALE: AS SHOWN

CHECKED BY: DATE:

ACCEPTED BY: DATE:

TITLE: PFAS GAC FILTRATION
BK-W-042-02
NEAR 1300 R ST.
BAKERSFIELD, CA 93301
PROPOSED ELEVATIONS

DISTRICT: BAKERSFIELD

PROJECT ID.: 2143-25-001

DRAWING NO.: 02

SHT OF 29

USERNAME: Andrew 7/18/2025 4:56 PM
FILENAME: G:\WM Layer 2143\2142250001-CWS PFAS Treatment Program Design Build\300 CAD\340 Sheet Sets\BK-W-042-02\01_Permitting\02 PROPOSED ELEVATIONS.dwg