


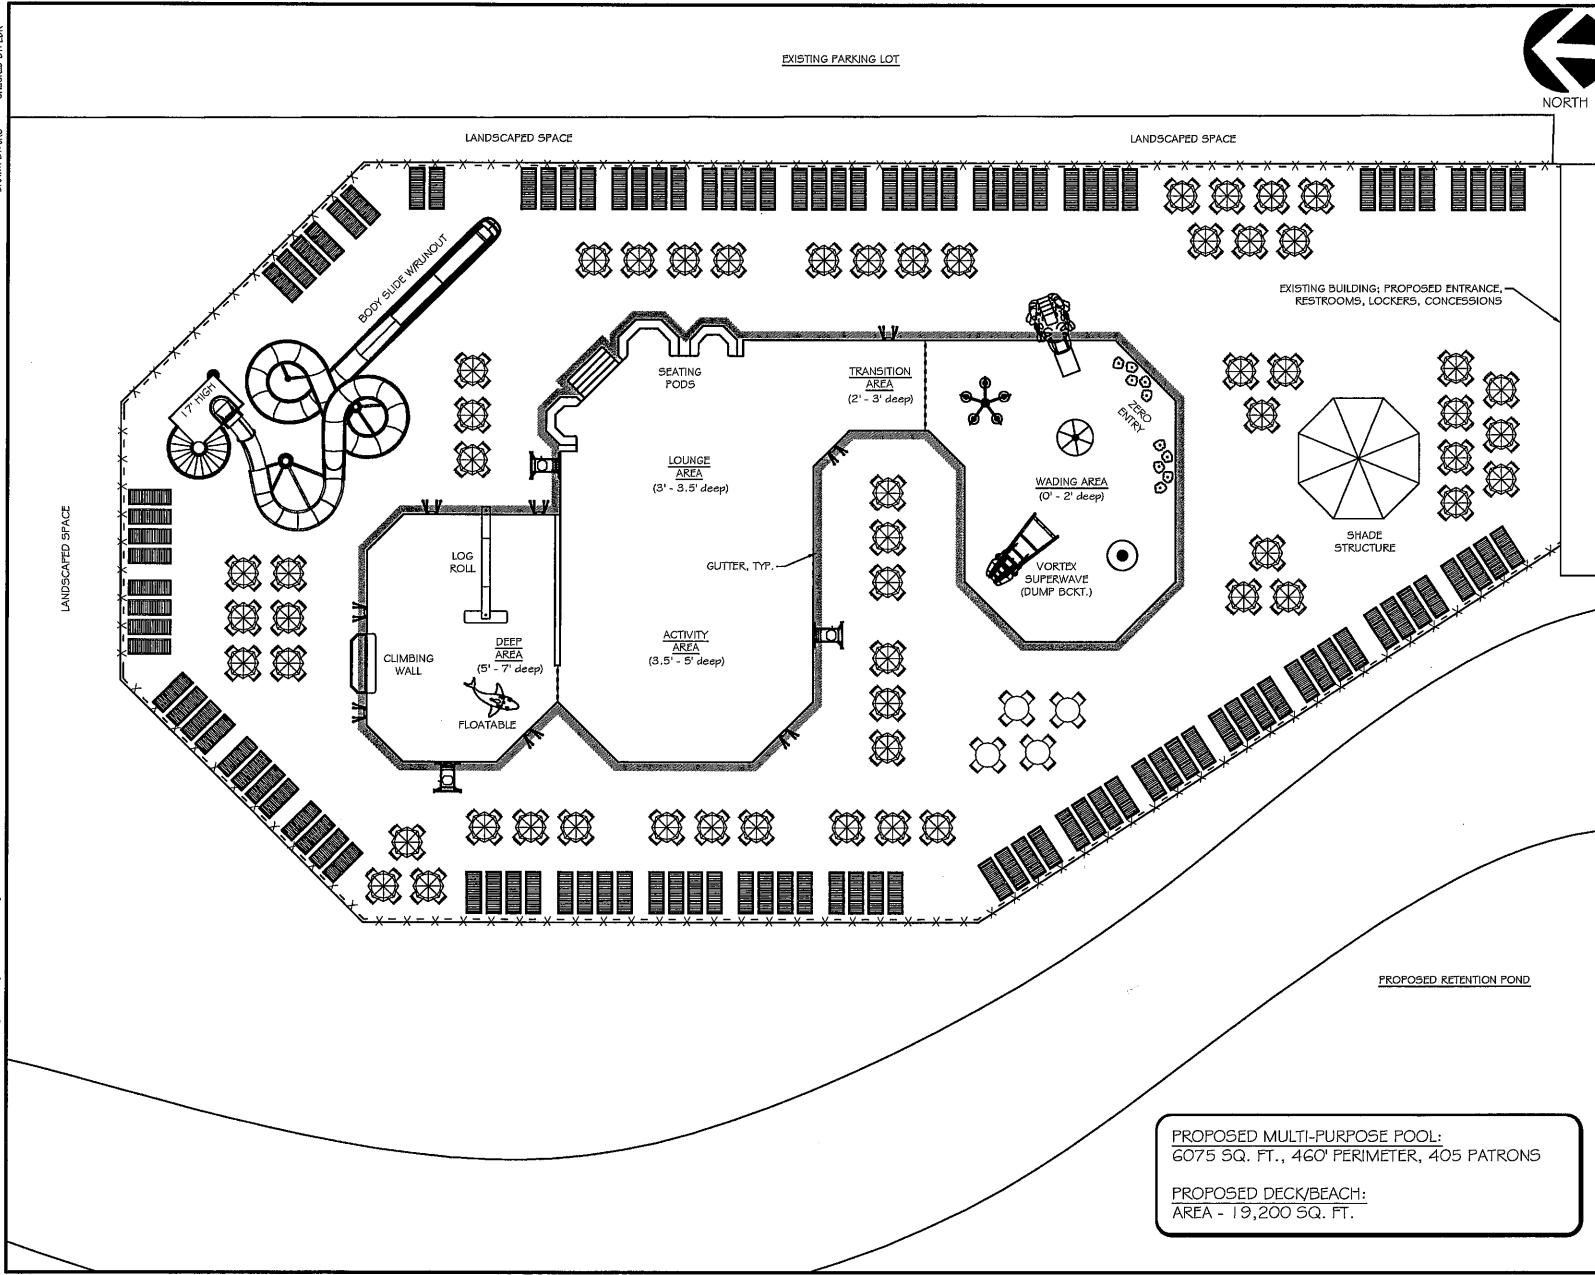

PROPOSED MULTI-PURPOSE POOL:
 6075 SQ. FT., 460' PERIMETER, 405 PATRONS

PROPOSED DECK/BEACH:
 AREA - 19,200 SQ. FT.



RAMAKER
 employee-owned
 (608) 643-4100 www.ramaker.com



Badger Swimpools
 CONSTRUCTING INNOVATIVE AQUATIC FACILITIES


PRELIMINARY
 FOR REVIEW
 PURPOSES ONLY

MARK	DATE	DESCRIPTION
ISSUE	PRELIMINARY REVIEW	DATE ISSUED 10/01/2020

PROJECT TITLE: NAME T.B.D.
 OUTDOOR SWIMMING POOLS

PROJECT OWNER: REC HOLDINGS, LLC
 PROJECT LOCATION: BELLEVUE, IOWA

SHEET TITLE: AQUATIC CENTER CONCEPTUAL PLAN

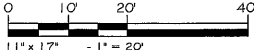

1" = 17'
 22" x 34" 1" = 20'
 1" = 10'

PROJECT NUMBER: 49380
 SHEET NUMBER: AC-07