# Dalton Division Road Improvements

2025

Proposed Reconstruction Including 105' ICD Roundabout and Shared-Use Path
Dalton, MA

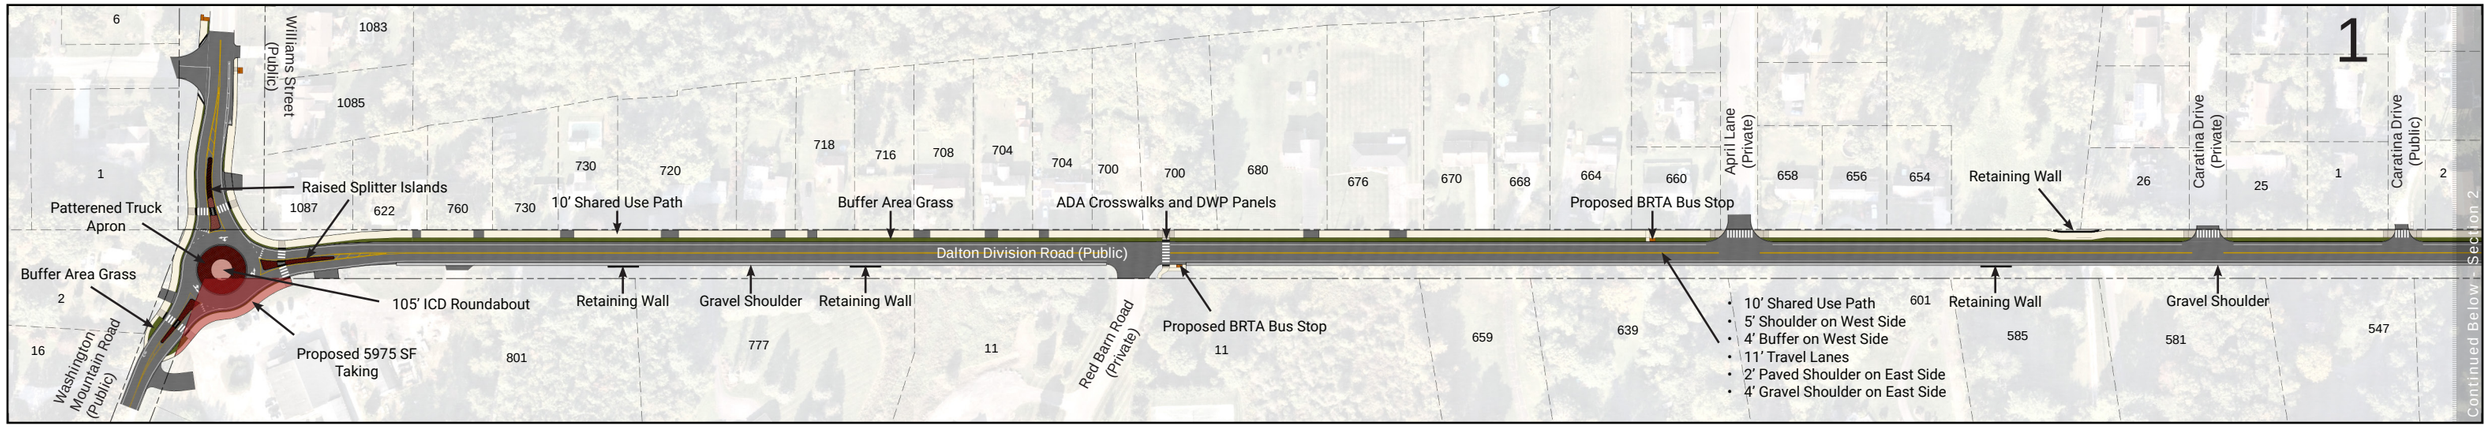


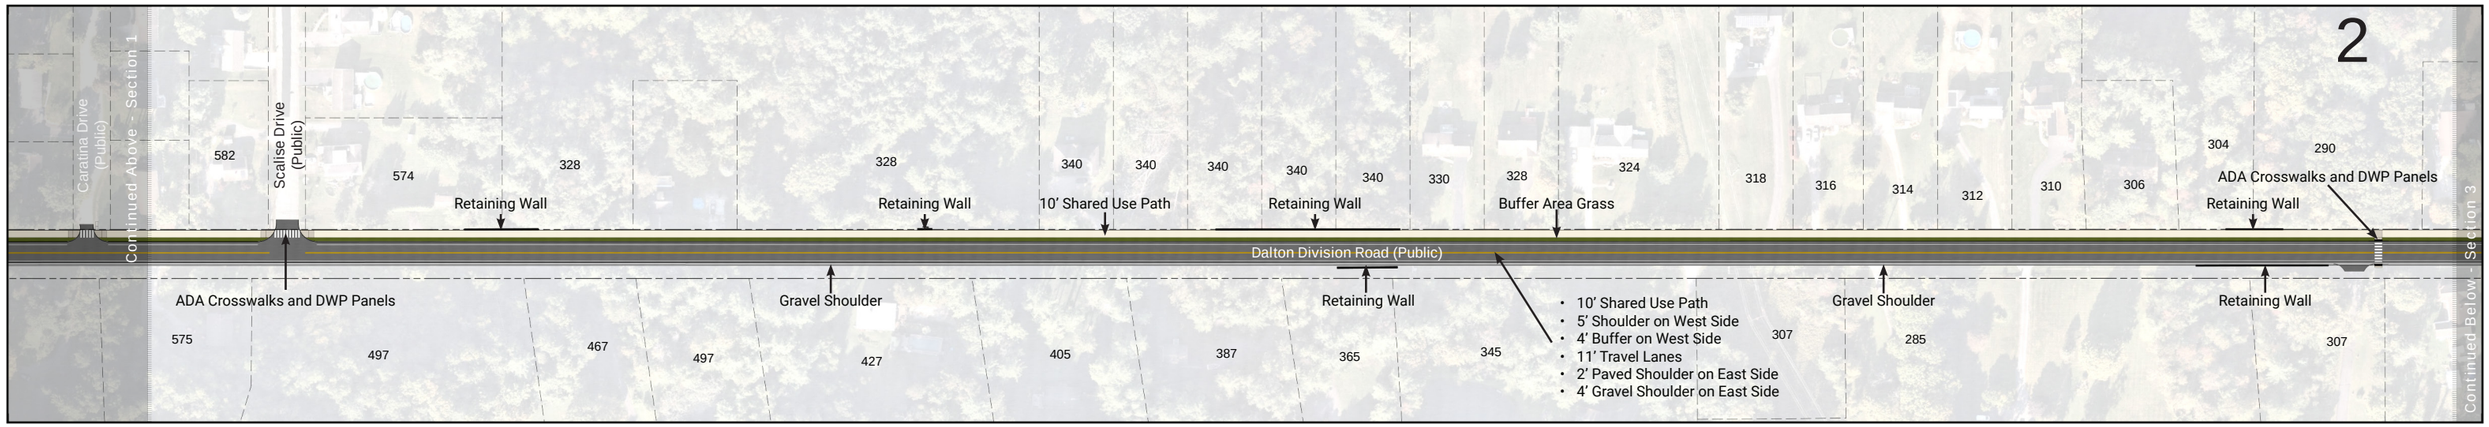


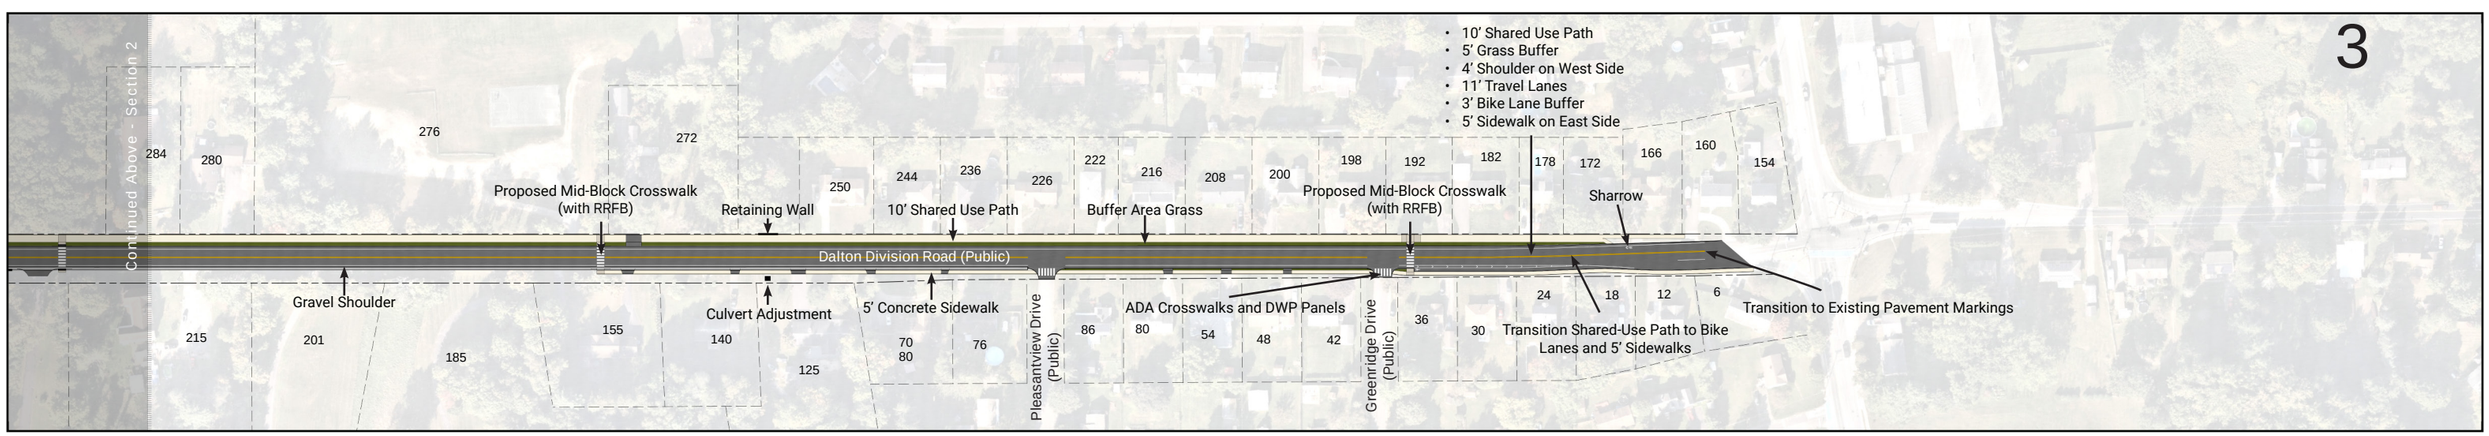


0 250 500 ft

Scale: 1:2450

FUSS & O'NEILL