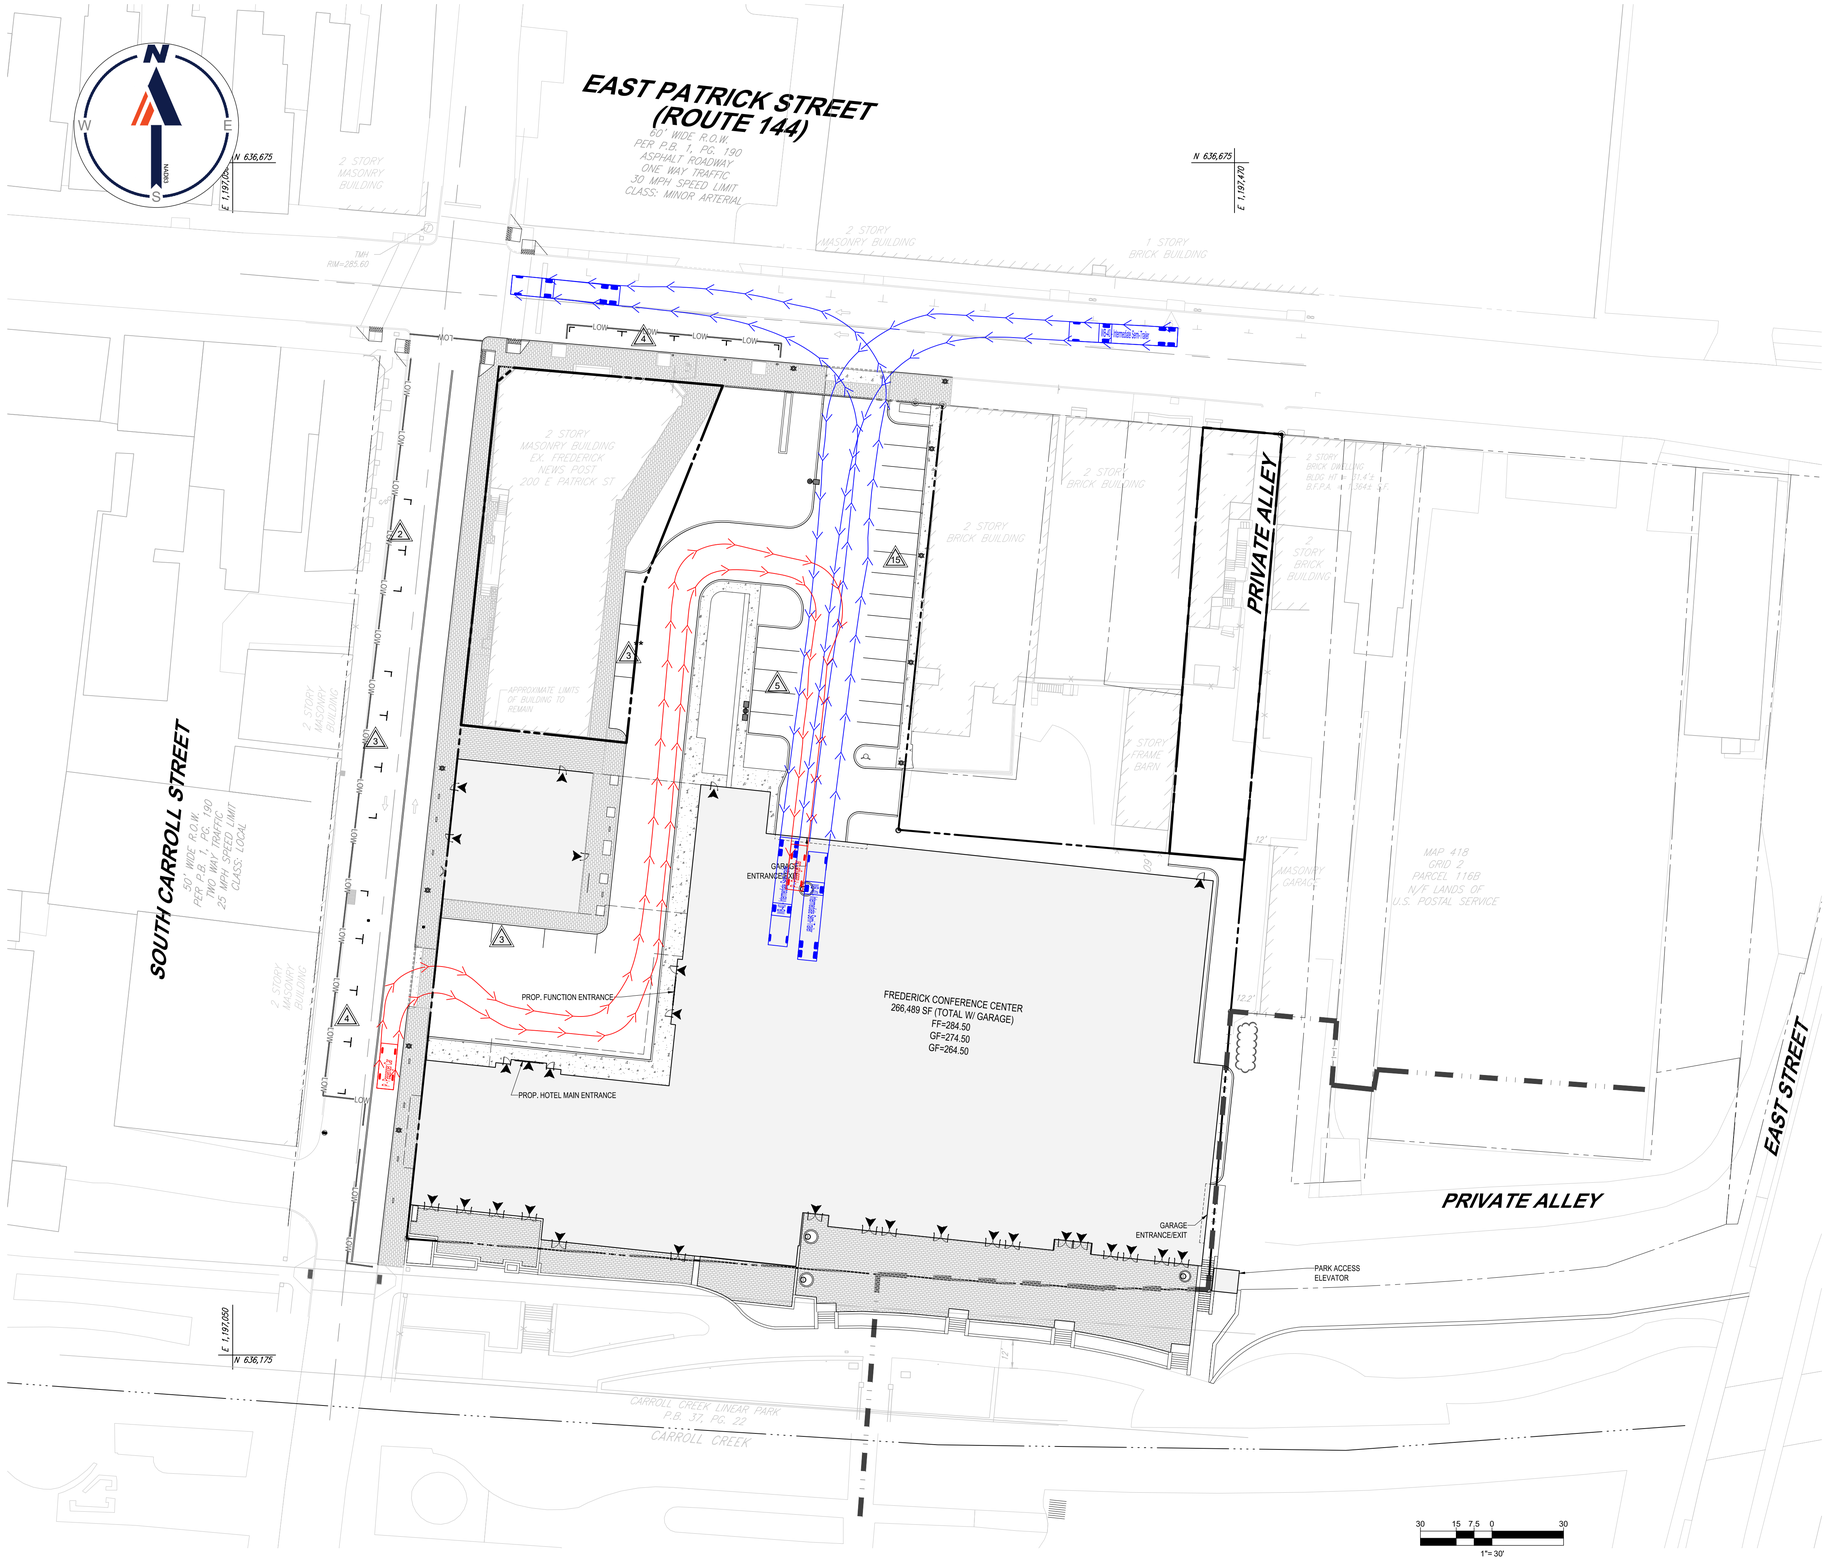

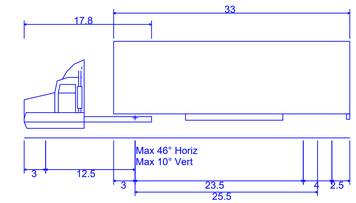

WB-40 - Intermediate Semi-Trailer

Overall Length	45.499ft
Overall Width	8.000ft
Overall Body Height	13.500ft
Min Body Ground Clearance	1.334ft
Track Width	8.000ft
Lock-to-lock time	4.00s
Max Steering Angle (Virtual)	20.30°

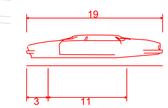

P - Passenger Car

Overall Length	19.000ft
Overall Width	7.000ft
Overall Body Height	4.300ft
Min Body Ground Clearance	1.115ft
Track Width	6.000ft
Lock-to-lock time	4.00s
Max Steering Angle (Virtual)	31.60°

LEGEND

PROPOSED BUILDING

PROPOSED SIDEWALK

PROPOSED PATIO/PAVERS

BOHLER™

SITE CIVIL AND CONSULTING ENGINEERING
LAND SURVEYING
PROGRAM MANAGEMENT
LANDSCAPE ARCHITECTURE
SUSTAINABLE DESIGN
PERMITTING SERVICES
TRANSPORTATION SERVICES

THE BOHLER COLOR, DESIGN AND CONTENT OF THIS PLAN IS THE PROPERTY AND SHALL NOT BE COPIED OR USED FOR ANY PURPOSE WITHOUT PRIOR WRITTEN AUTHORIZATION FROM BOHLER. ONLY APPROVED, SEALED PLANS SHALL BE UTILIZED FOR CONSTRUCTION PURPOSES.
© BOHLER

REVISIONS

REV	DATE	COMMENT	DRAWN BY / CHECKED BY
1	07/22/24	WGE UTILITY REVS.	SF / MS
2	8/9/24	REV. GARAGE ENTRANCE	RMS / BRR

Know what's below. Call before you dig.

ALWAYS CALL 811

It's fast. It's free. It's the law.

ISSUED FOR MUNICIPAL & AGENCY REVIEW & APPROVAL

THIS DRAWING IS INTENDED FOR MUNICIPAL AND/OR AGENCY REVIEW AND APPROVAL. IT IS NOT INTENDED AS A CONSTRUCTION DOCUMENT UNLESS INDICATED OTHERWISE.

PROJECT No.:	MDA220149
DRAWN BY:	EB
CHECKED BY:	MS
DATE:	05/28/2024
CAD I.D.:	SITE-0

PROJECT:

PC24-199FSI SITE DEVELOPMENT PLAN

FOR

FREDERICK CONFERENCE CENTER HOTEL

PROPOSED
MIXED USE DEVELOPMENT
200 E. PATRICK STREET
CITY OF FREDERICK
FREDERICK COUNTY, MARYLAND
TAX MAP 418, GRID 1 & 2, PARCELS 106B, 107B, 108B & 112B
ELECTION DISTRICT 3A

BOHLER

901 DULANEY VALLEY ROAD, SUITE 801
TOWSON, MARYLAND 21204
Phone: (410) 821-7900
Fax: (410) 821-7987
MD@BohlerEng.com

B.R. ROWE

PROFESSIONAL ENGINEER
MARYLAND LICENSE No. 40808
PROFESSIONAL CERTIFICATION
I, BRANDON R. ROWE, HEREBY CERTIFY THAT THESE DOCUMENTS WERE PREPARED OR APPROVED BY ME, AND THAT I AM A DULY LICENSED PROFESSIONAL ENGINEER UNDER THE LAWS OF THE STATE OF MARYLAND, LICENSE NO. 40808, EXPIRATION DATE: 7/3/2025

SHEET TITLE:

VEHICLE TURNING PLAN

SHEET NUMBER:

C-302

REVISION 2 -

Aug 09, 2024
H:\2022\MDA220149\06CAD\DRAWINGS\PLAN SETS\SITE DEVELOPMENT PLAN (MAJOR)\MDA220149 - TRCKL---LAYOUT C-302
RS