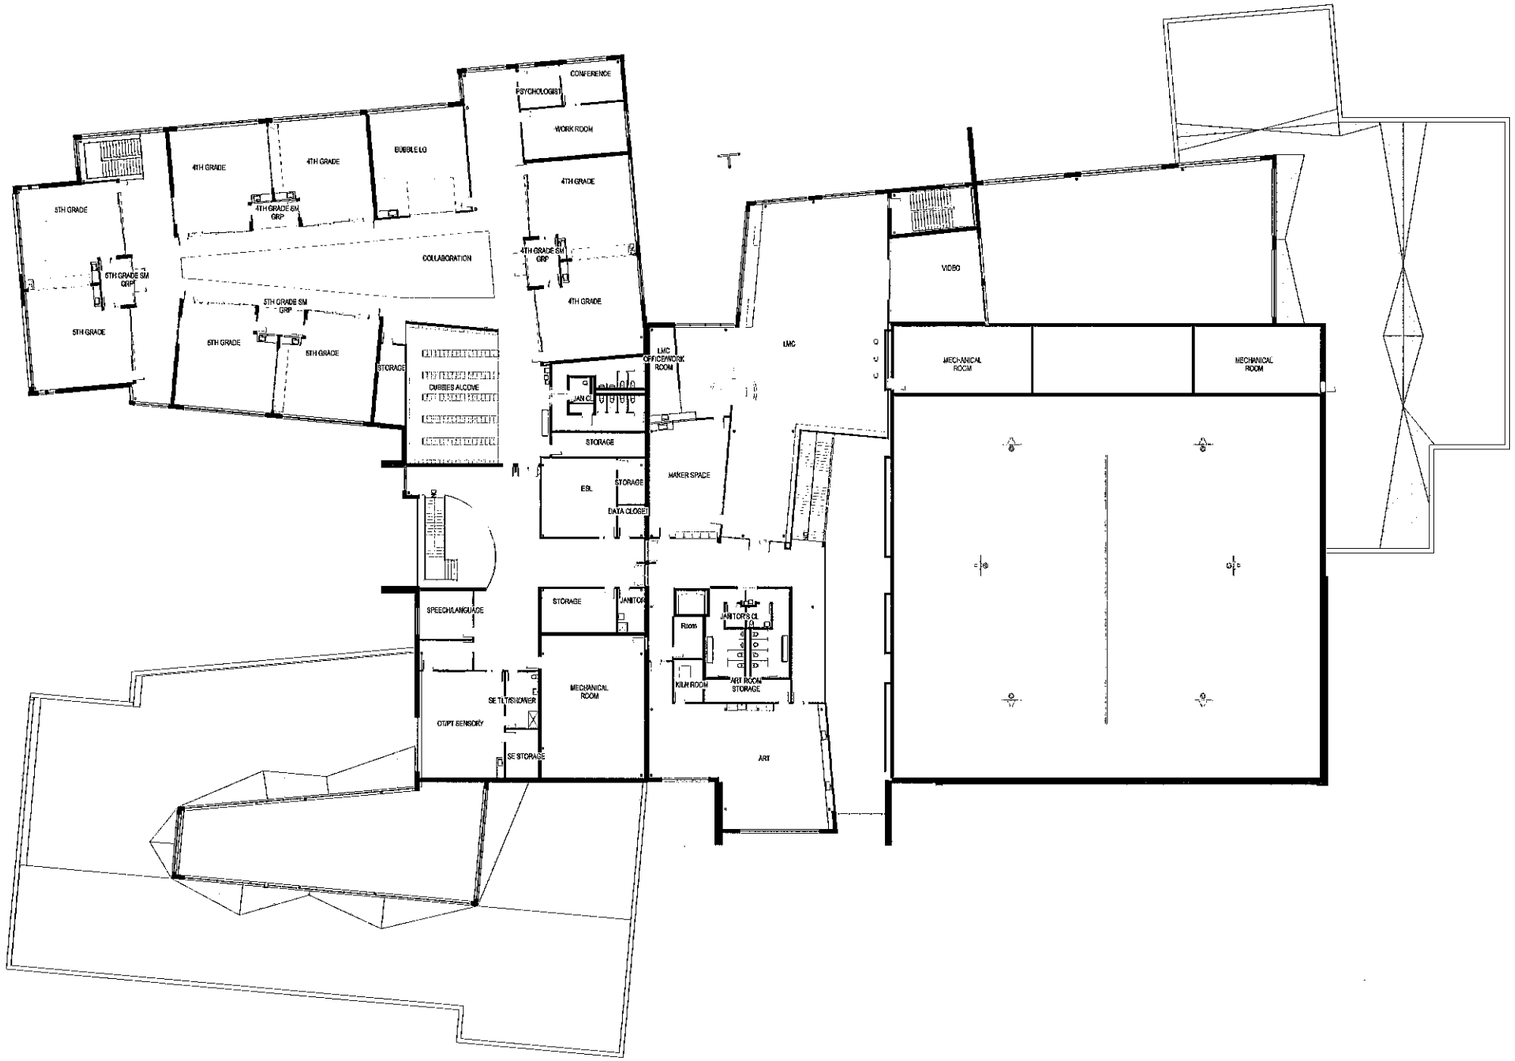

SUN PRAIRIE ELEMENTARY SCHOOL

SCALE: 1/16" = 1'-0"

SECOND FLOOR PLAN GRAND AVENUE SITE

eu:a

eppstein uhen : architects

02/02/17

31045.1-01

© Eppstein Uhen Architects, Inc.