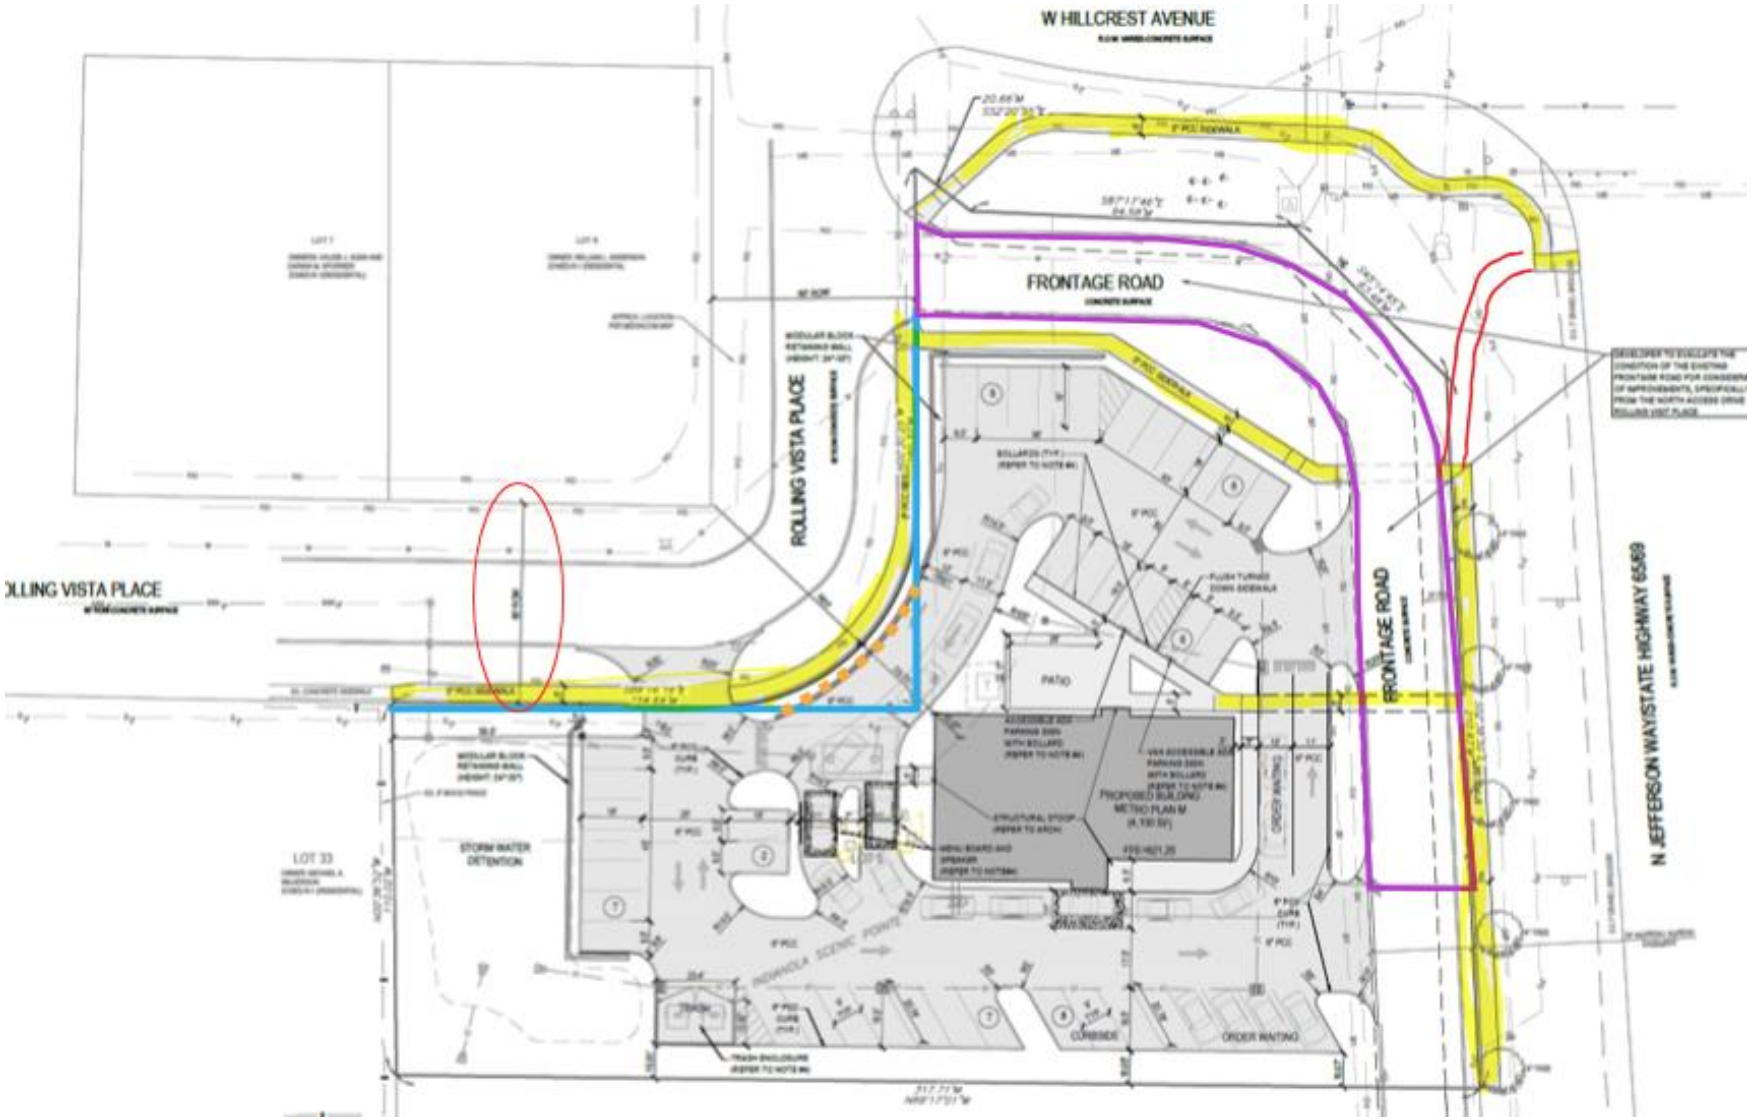
W HILLCREST AVENUE
FRONTAGE ROAD
ROLLING VISTA PLACE
OLLING VISTA PLACE
FRONTAGE ROAD
N JEFFERSON WAYSTATE HIGHWAY 65/69
PATIO
STORM WATER DETENTION
LOT 33
PROPOSED BUILDING
METRO PLAN M
CURBSIDE
ORDER WAITING
ORDER WAITING