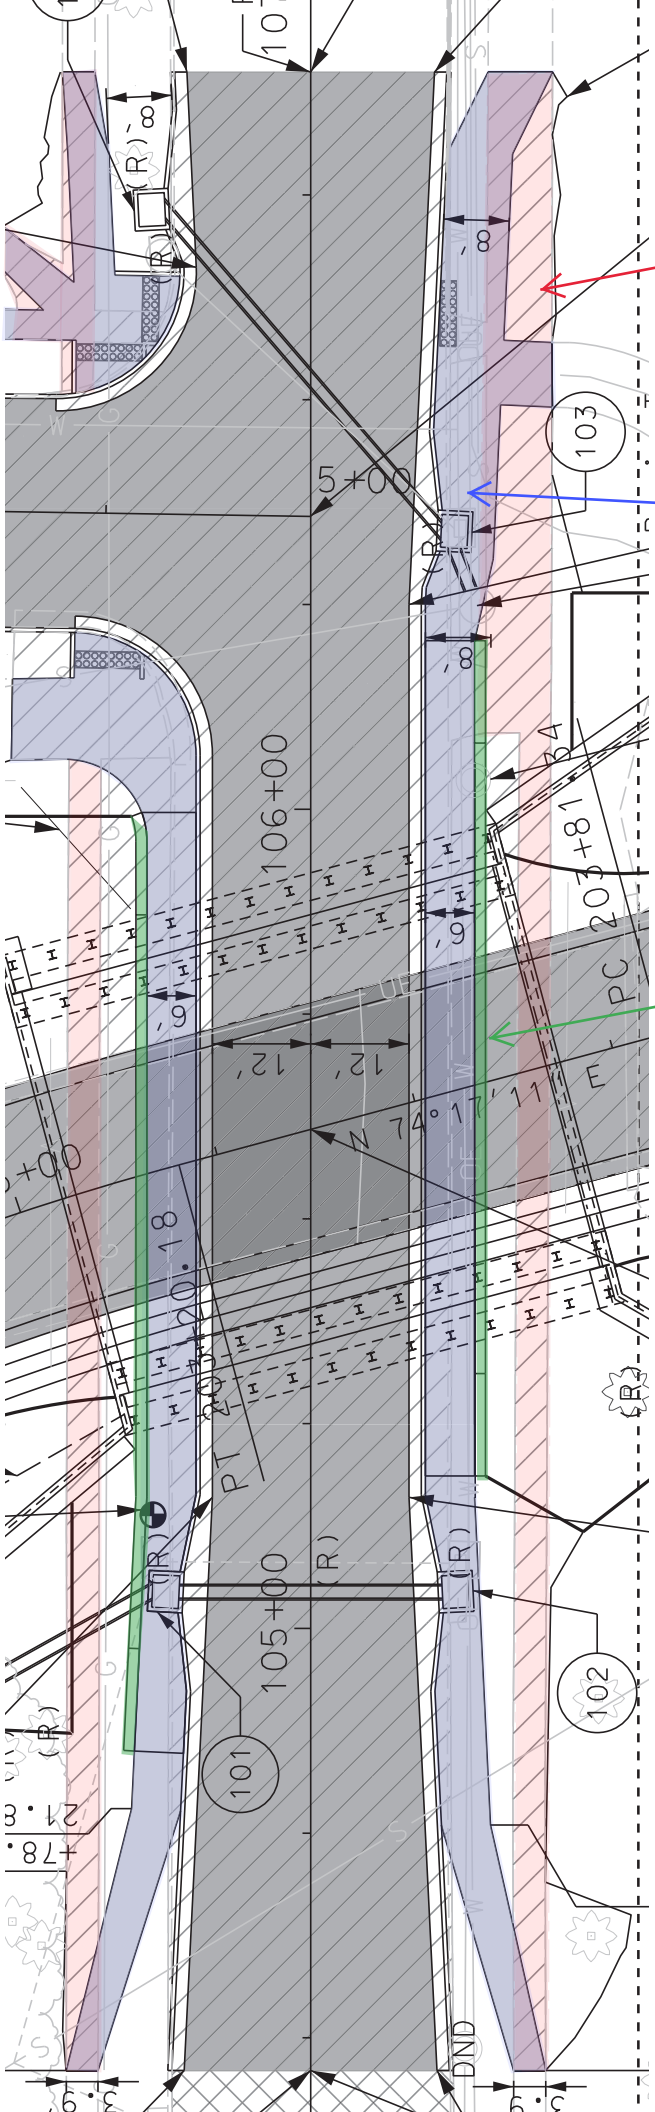
Pre-construction conditions sidewalk to be removed.
New sidewalk layout.
New pedestrian railing and barrier
101
102
103
105+00
106+00
5+00
N 74° 17' 11" E
PC 203+81.54
PT 201+80.18
12'
6'
8'
DND