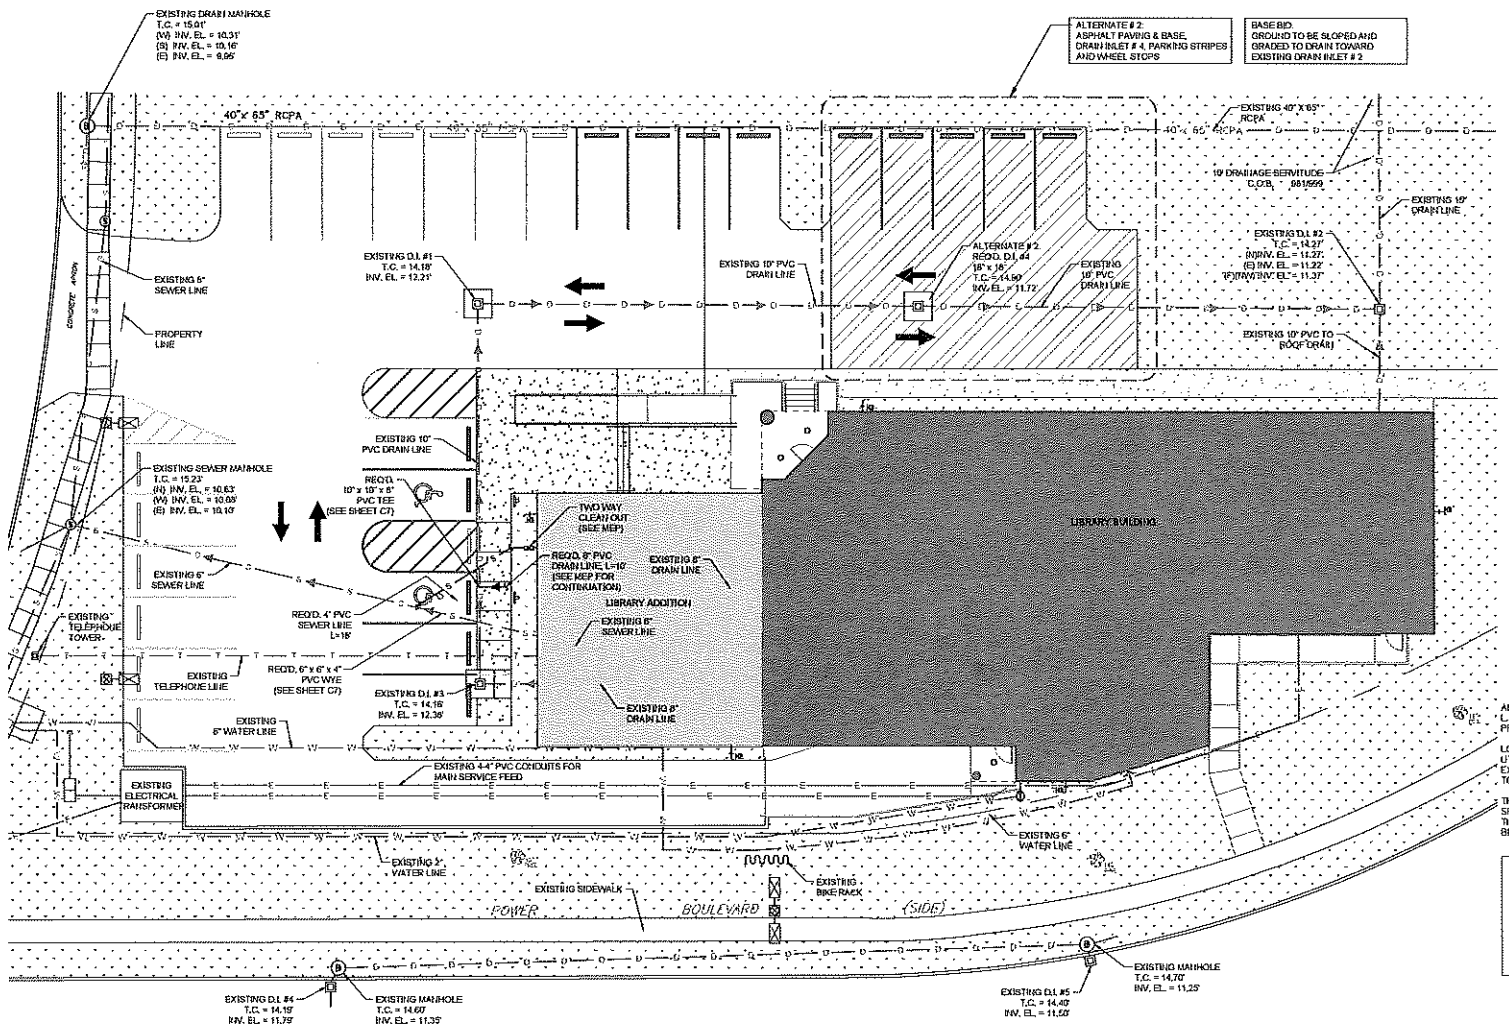

1 C4 UTILITIES
SCALE: 1"=10'-0"

LEGEND FOR EXISTING

- = WATER VALVE
- = SANITARY – SEWER MANHOLE
- = DRAIN INLET
- = FIRE HYDRANT
- = ELECTRIC METER
- = WATER METER
- = TELEPHONE PEDESTAL
- = UTILITY POLE
- = FAUCET
- = EXISTING LIGHT POLE
- = EXISTING BUILDING
- = EXISTING CONCRETE SIDEWALK
- = EXISTING DRAIN LINE
- = EXISTING TELEPHONE LINE
- = EXISTING WATER LINE
- = EXISTING SEWER LINE
- = EXISTING ELECTRIC LINE

LEGEND FOR REQUIRED WORK

- = REQUIRED DRAINAGE FLOW
- = REQUIRED DRAIN LINE
- = REMOVE ASPHALT PAVING
- = REMOVE RAMP, WALK, SIDEWALK & PLANTER
- = NEW BUILDING
- = REQUIRED 3 1/2" ASPHALT PAVING
- = REQUIRED CONCRETE SIDEWALK
- = REQUIRED GREENSPACE
- = ALTERNATE # 2
- = REQUIRED HANDICAP/PARKING SIGN AND POST
- XX.00' = EXISTING ELEVATION
- 00.00' = REQUIRED PAVEMENT ELEVATION
- 00.00' = REQUIRED ELEVATION (MATCH EXISTING GRADE)
- = REQUIRED DRAIN LINE
- = REQUIRED SEWER LINE

ALL WORK WITHIN STATE R.O.W. REQUIRES AN APPROVED L.D.O.T.D. PERMIT AND SHALL CONFORM TO THE SAME. PROPERTY LINES, UTILITIES AND ETC. SEE SURVEY.

LOCATION OF EXISTING OR PROPOSED UNDERGROUND UTILITIES ARE APPROXIMATE OR SCHEMATIC. LOCATION OF EXISTING UTILITIES MUST BE VERIFIED IN THE FIELD PRIOR TO ANY CONSTRUCTION.

THESE PLANS ARE VALID FOR 18 MONTHS AFTER DATE OF SIGNATURE. IF CONSTRUCTION HAS NOT STARTED WITHIN THIS PERIOD, IT WILL BE NECESSARY FOR THE PLANS TO BE REISSUED BY THE ENGINEER.

NOTE
THE CONTRACTOR'S ATTENTION IS CALLED TO THE PRESENCE OF OVERHEAD AND UNDERGROUND POWER LINES, UNDERGROUND GAS, AND COMMUNICATION LINES THROUGHOUT THE PROJECT. CONTRACTOR SHALL CONTACT LOUISIANA ONE CALL (1-800-272-3020) AT LEAST THREE (3) WORKING DAYS PRIOR TO BEGINNING OF CONSTRUCTION. THE CONTRACTOR IS RESPONSIBLE FOR PROJECT SAFETY AND COORDINATING HIS OPERATIONS WITH ALL UTILITY COMPANIES.

RCL ARCHITECTURE LLC
RICHARD E. LAMBERT

RCLA
Project Number 22219
Date Issued 12-02-22
Drawn By TLM
Checked By F.Z.
Revisions

Charles A. Wagner Branch Library
Renovation / Addition
6646 Riverside Drive, Metairie, Louisiana 70003

Utilities

Sheet Number:
C4