BOHICKET CREEK

MATCHLINE
ALTERNATIVE 8 - SHEET 02

BOHICKET RD

COTTAGE PLANTATION RD

TONI LN

ESAU JENKINS RD

DAYSPRING ASSISTED LIVING

RIVER LANDING RD

ISLAND SHOPPING CENTER

WILLIAM FREEMAN LN

BETSY KERRISON PARKWAY

RIVER RD

LINCREST RD

NEW R/W

Detailed Alternatives Screening

	Alternative 1a	Alternative 6	Alternative 8
Streams (linear feet)	753	817	855
Wetlands (acres)	5.7	3.5	5.5
Relocations	17	15	17
Floodplains (acres)	8.1	4.3	8.0
Cultural Resources	1	1	1
Farmlands (acres)	29.5	29.2	31.0
Cost (millions)	$70-$85	$45-$55	$75-$90

★ Recommended Preferred Alternative

Main Road Corridor Segment C

MAIN ROAD CORRIDOR
SEGMENT C

04/26/24

CHARLESTON COUNTY
SOUTH CAROLINA

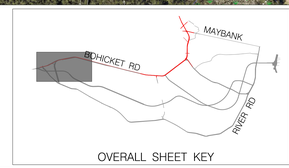

OVERALL SHEET KEY

LEGEND

- EXISTING ROADWAY
- PROPOSED NEW ROADWAY
- EXISTING BRIDGE
- PROPOSED NEW BRIDGE
- PROPOSED 12' PATH AND 5' SIDEWALK
- EXISTING MEDIAN
- PROPOSED MEDIAN
- TRAFFIC SIGNAL
- REMOVAL OF EX. ROADWAY
- RESIDENTIAL BUILDINGS
- COMMERCIAL BUILDINGS
- WATER
- WETLANDS BOUNDARY
- POTENTIAL RIGHT-OF-WAY (NEW R/W)
- POTENTIAL RELOCATIONS (RESIDENTIAL)
- POTENTIAL RELOCATIONS (COMMERCIAL)

0 200 400 800
FEET

SCALE:
1" = 200'

MAIN ROAD SEGMENT C - "COMBINED ALT 1A AND ALT 6" ALTERNATIVE 8 - SHEET 01 CHARLESTON COUNTY, SC

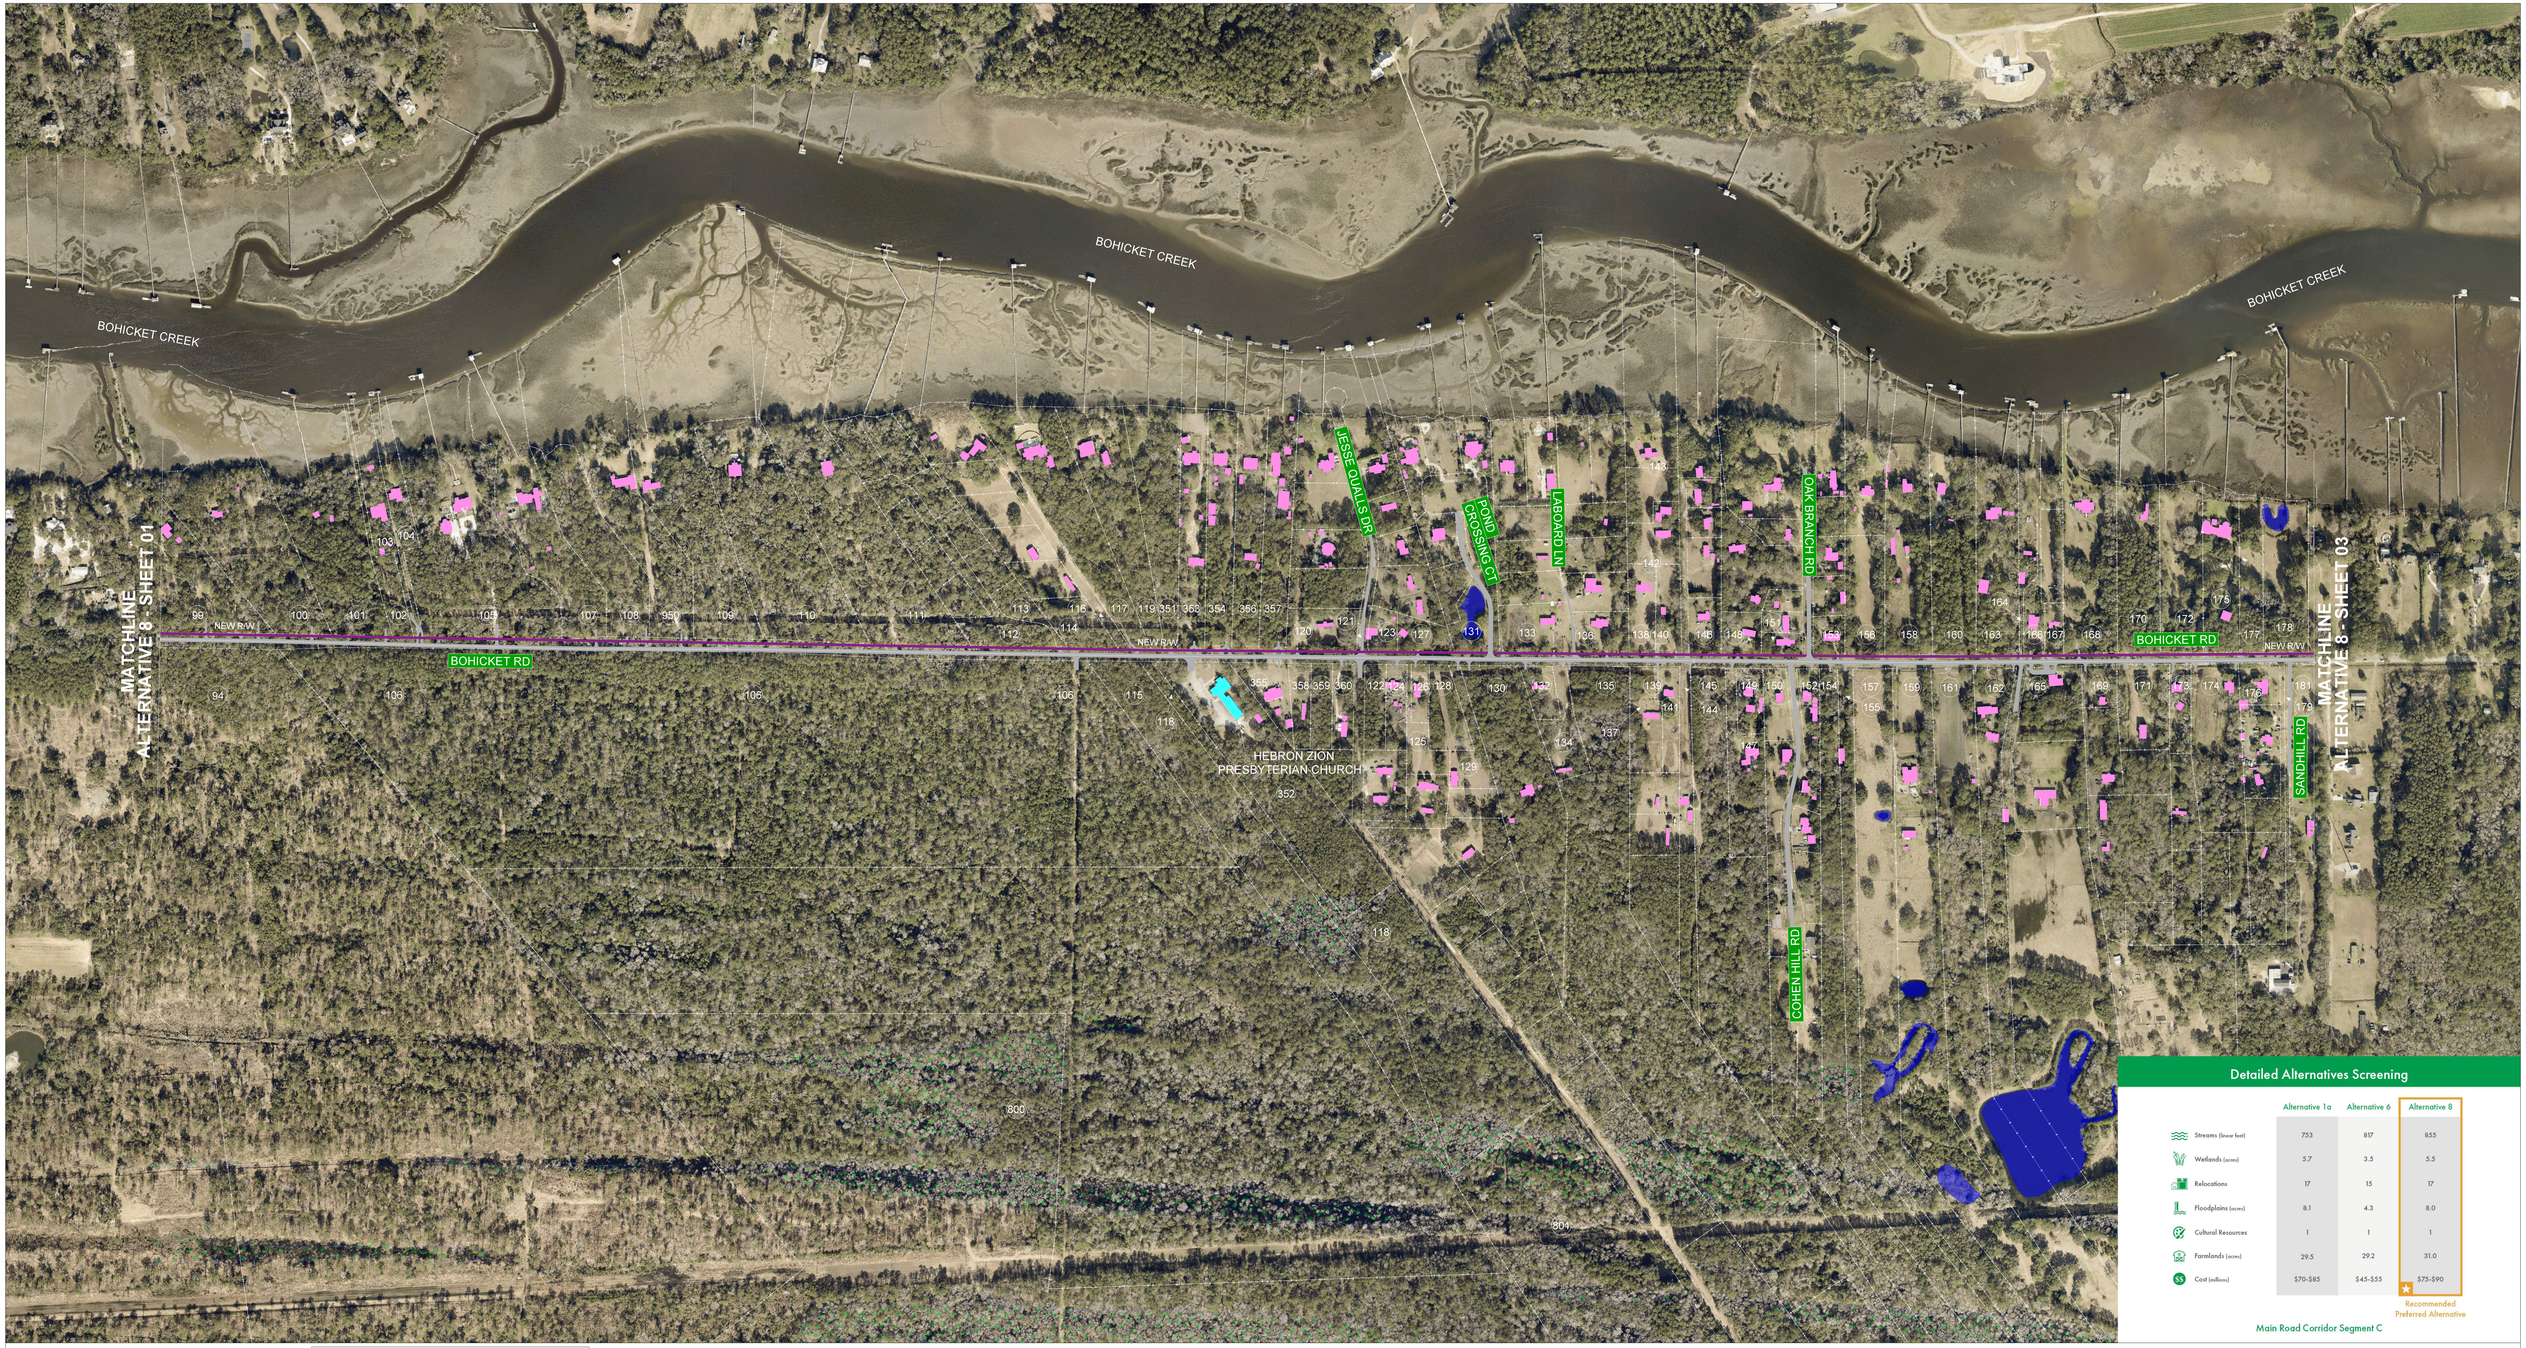

Detailed Alternatives Screening

	Alternative 1a	Alternative 6	Alternative 8
Streams (linear feet)	753	817	855
Wetlands (acres)	5.7	3.5	5.5
Relocations	17	15	17
Floodplains (acres)	8.1	4.3	8.0
Cultural Resources	1	1	1
Farmlands (acres)	29.5	29.2	31.0
Cost (millions)	$70-$85	$45-$55	$75-$90

★ Recommended Preferred Alternative

Main Road Corridor Segment C

MAIN ROAD CORRIDOR SEGMENT C

04/26/24

CHARLESTON COUNTY SOUTH CAROLINA

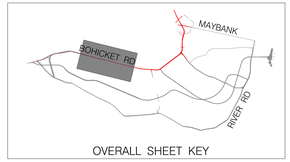

OVERALL SHEET KEY

LEGEND

- EXISTING ROADWAY
- PROPOSED NEW ROADWAY
- EXISTING BRIDGE
- PROPOSED NEW BRIDGE
- PROPOSED 12' PATH AND 5' SIDEWALK
- EXISTING MEDIAN
- PROPOSED MEDIAN
- TRAFFIC SIGNAL
- REMOVAL OF EX. ROADWAY
- RESIDENTIAL BUILDINGS
- COMMERCIAL BUILDINGS
- WATER
- WETLANDS BOUNDARY
- POTENTIAL RIGHT-OF-WAY (NEW R/W)
- POTENTIAL RELOCATIONS (RESIDENTIAL)
- POTENTIAL RELOCATIONS (COMMERCIAL)

0 200 400 800

FEET

SCALE: 1" = 200'

MAIN ROAD SEGMENT C - "COMBINED ALT 1A AND ALT 6" ALTERNATIVE 8 - SHEET 02 CHARLESTON COUNTY, SC

BOHICKET CREEK

BOHICKET CREEK

BOHICKET CREEK

MATCHLINE ALTERNATIVE 8 - SHEET 02

MATCHLINE ALTERNATIVE 8 - SHEET 04

BOHICKET RD

BOHICKET RD

CHARLIE JONES BLVD

DONNIELLY LN

LOUIS MILES RD

EDENVALE RD

NORTH EDENVALE RD

NEW R/W

WATER TOWER

CALVARY AME CHURCH

BETHLEHEM ST. JAMES UNITED METHODIST CHURCH

Detailed Alternatives Screening

	Alternative 1a	Alternative 6	Alternative 8
Streams (linear feet)	753	817	855
Wetlands (acres)	5.7	3.5	5.5
Relocations	17	15	17
Floodplains (acres)	8.1	4.3	8.0
Cultural Resources	1	1	1
Farmlands (acres)	29.5	29.2	31.0
Cost (millions)	$70-$85	$45-$55	$75-$90

★ Recommended Preferred Alternative

Main Road Corridor Segment C

MAIN ROAD CORRIDOR SEGMENT C

04/26/24

CHARLESTON COUNTY SOUTH CAROLINA

OVERALL SHEET KEY

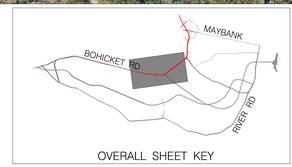

LEGEND

- EXISTING ROADWAY
- PROPOSED NEW ROADWAY
- EXISTING BRIDGE
- PROPOSED NEW BRIDGE
- PROPOSED 12' PATH AND 5' SIDEWALK
- EXISTING MEDIAN
- PROPOSED MEDIAN
- TRAFFIC SIGNAL
- REMOVAL OF EX. ROADWAY
- RESIDENTIAL BUILDINGS
- COMMERCIAL BUILDINGS
- WATER
- WETLANDS BOUNDARY
- POTENTIAL RIGHT-OF-WAY (NEW R/W)
- POTENTIAL RELOCATIONS (RESIDENTIAL)
- POTENTIAL RELOCATIONS (COMMERCIAL)

0 200 400 800

FEET

SCALE: 1" = 200'

MAIN ROAD SEGMENT C - "COMBINED ALT 1A AND ALT 6" ALTERNATIVE 8 - SHEET 03 CHARLESTON COUNTY, SC

- MATCHLINE ALTERNATIVE 8 - SHEET 03

BOHICKET RD
HOOPSTICK ISLAND RD
CHURCH CREEK
BOHICKET CREEK
EDINGS CT
SAINT JOHN'S EPISCOPAL CHURCH
SEA ISLAND APPARTMENTS
BROWNSWOOD RD
MAYBANK HWY
CLARK HILLS CIRCLE
OAKSIDE APPARTMENTS
PLOW GROUND ROAD
ANGEL OAK RD
KANGAROO EXPRESS GAS STATION
SHELL GAS STATION
MAIN RD
OUR LADY OF MERCY COMMUNITY OUTREACH
ACADEMY RD
BERRYHILL RD
WINNSBORO DR
SPENCE DR
BUNNOVIN DR
WALPOLE WAY
CHARLESTON COLLEGIATE SCHOOL
KANO ST
GHANA ST
BETHEL PRESBYTERIAN CHURCH
CVS
HAUT GAP MIDDLE SCHOOL
KJ'S MARKET JOHNS ISLAND
JOHNS ISLAND PARK
REWES LN
ISLAND ESTATES DR
JOHN'S ISLAND LIBRARY
HAMLETT CT
HAYSTACK DR
FIELD PLANTERS RD
MAPLE GROVE DR
NEW R/W

Detailed Alternatives Screening

	Alternative 1a	Alternative 6	Alternative 8
Streams (linear feet)	753	817	855
Wetlands (acres)	5.7	3.5	5.5
Relocations	17	15	17
Floodplains (acres)	8.1	4.3	8.0
Cultural Resources	1	1	1
Farmlands (acres)	29.5	29.2	31.0
Cost (millions)	$70-$85	$45-$55	$75-$90
			★ Recommended Preferred Alternative

Main Road Corridor Segment C

MAIN ROAD CORRIDOR SEGMENT C

CHARLESTON COUNTY SOUTH CAROLINA

04/26/24

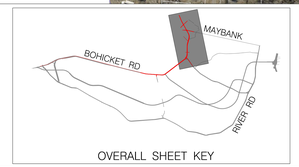

OVERALL SHEET KEY

LEGEND

- EXISTING ROADWAY
- PROPOSED NEW ROADWAY
- EXISTING BRIDGE
- PROPOSED NEW BRIDGE
- PROPOSED 12' PATH AND 5' SIDEWALK
- EXISTING MEDIAN
- PROPOSED MEDIAN
- TRAFFIC SIGNAL
- REMOVAL OF EX. ROADWAY
- RESIDENTIAL BUILDINGS
- COMMERCIAL BUILDINGS
- WATER
- WETLANDS BOUNDARY
- POTENTIAL RIGHT-OF-WAY (NEW R/W)
- POTENTIAL RELOCATIONS (RESIDENTIAL)
- POTENTIAL RELOCATIONS (COMMERCIAL)

0 200 400 800
FEET

SCALE:
1" = 200'

MAIN ROAD SEGMENT C - "COMBINED ALT 1A AND ALT 6" ALTERNATIVE 8 - SHEET 04 CHARLESTON COUNTY, SC