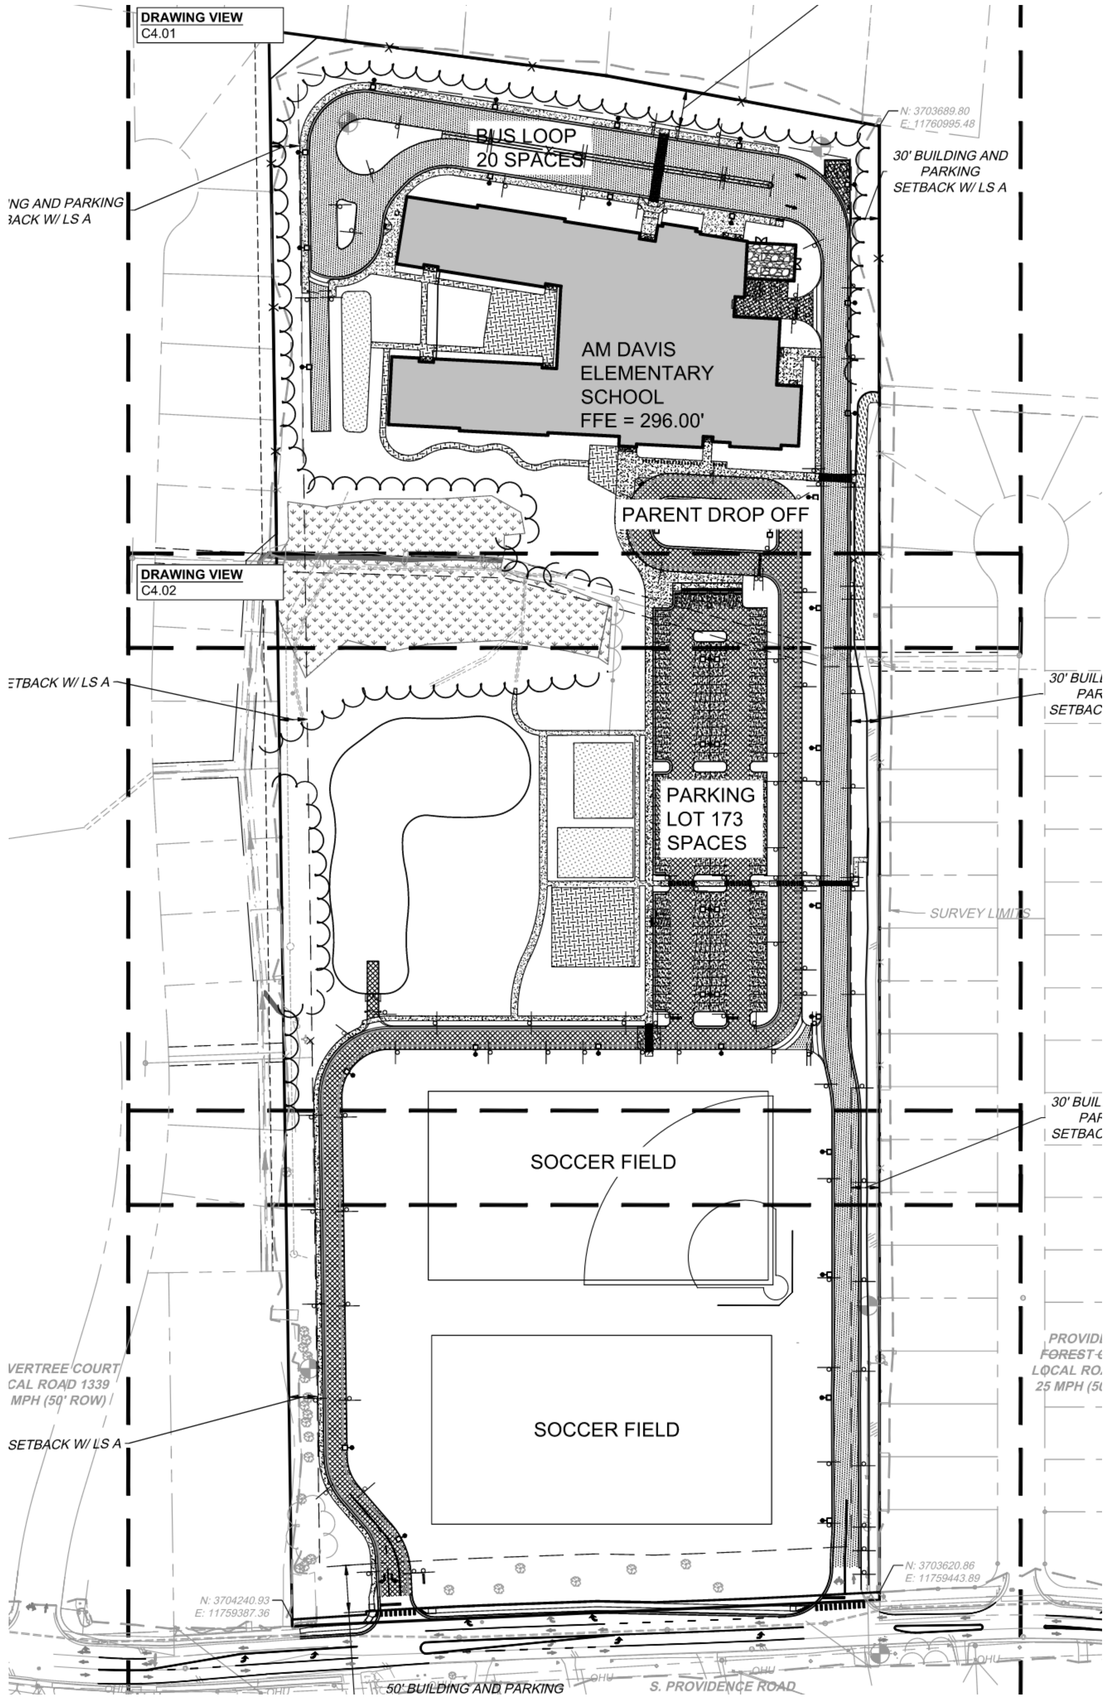

MOSELEYARCHITECTS

A.M. DAVIS ELEMENTARY SCHOOL SITE PLAN