FINAL DESIGN MAP
MOORE COUNTY
PROJECT U-5756
NC 5, FROM US 1-15-501/NC 211 IN ABERDEEN TO TROTTER DRIVE/BLAKE BOULEVARD IN PINEHURST

11/2024

FINAL DESIGN MAP
MOORE COUNTY
PROJECT U-5756
NC 5, FROM US 1-15-501/NC 211 IN ABERDEEN TO TROTTER DRIVE/BLAKE BOULEVARD IN PINEHURST

11/2024

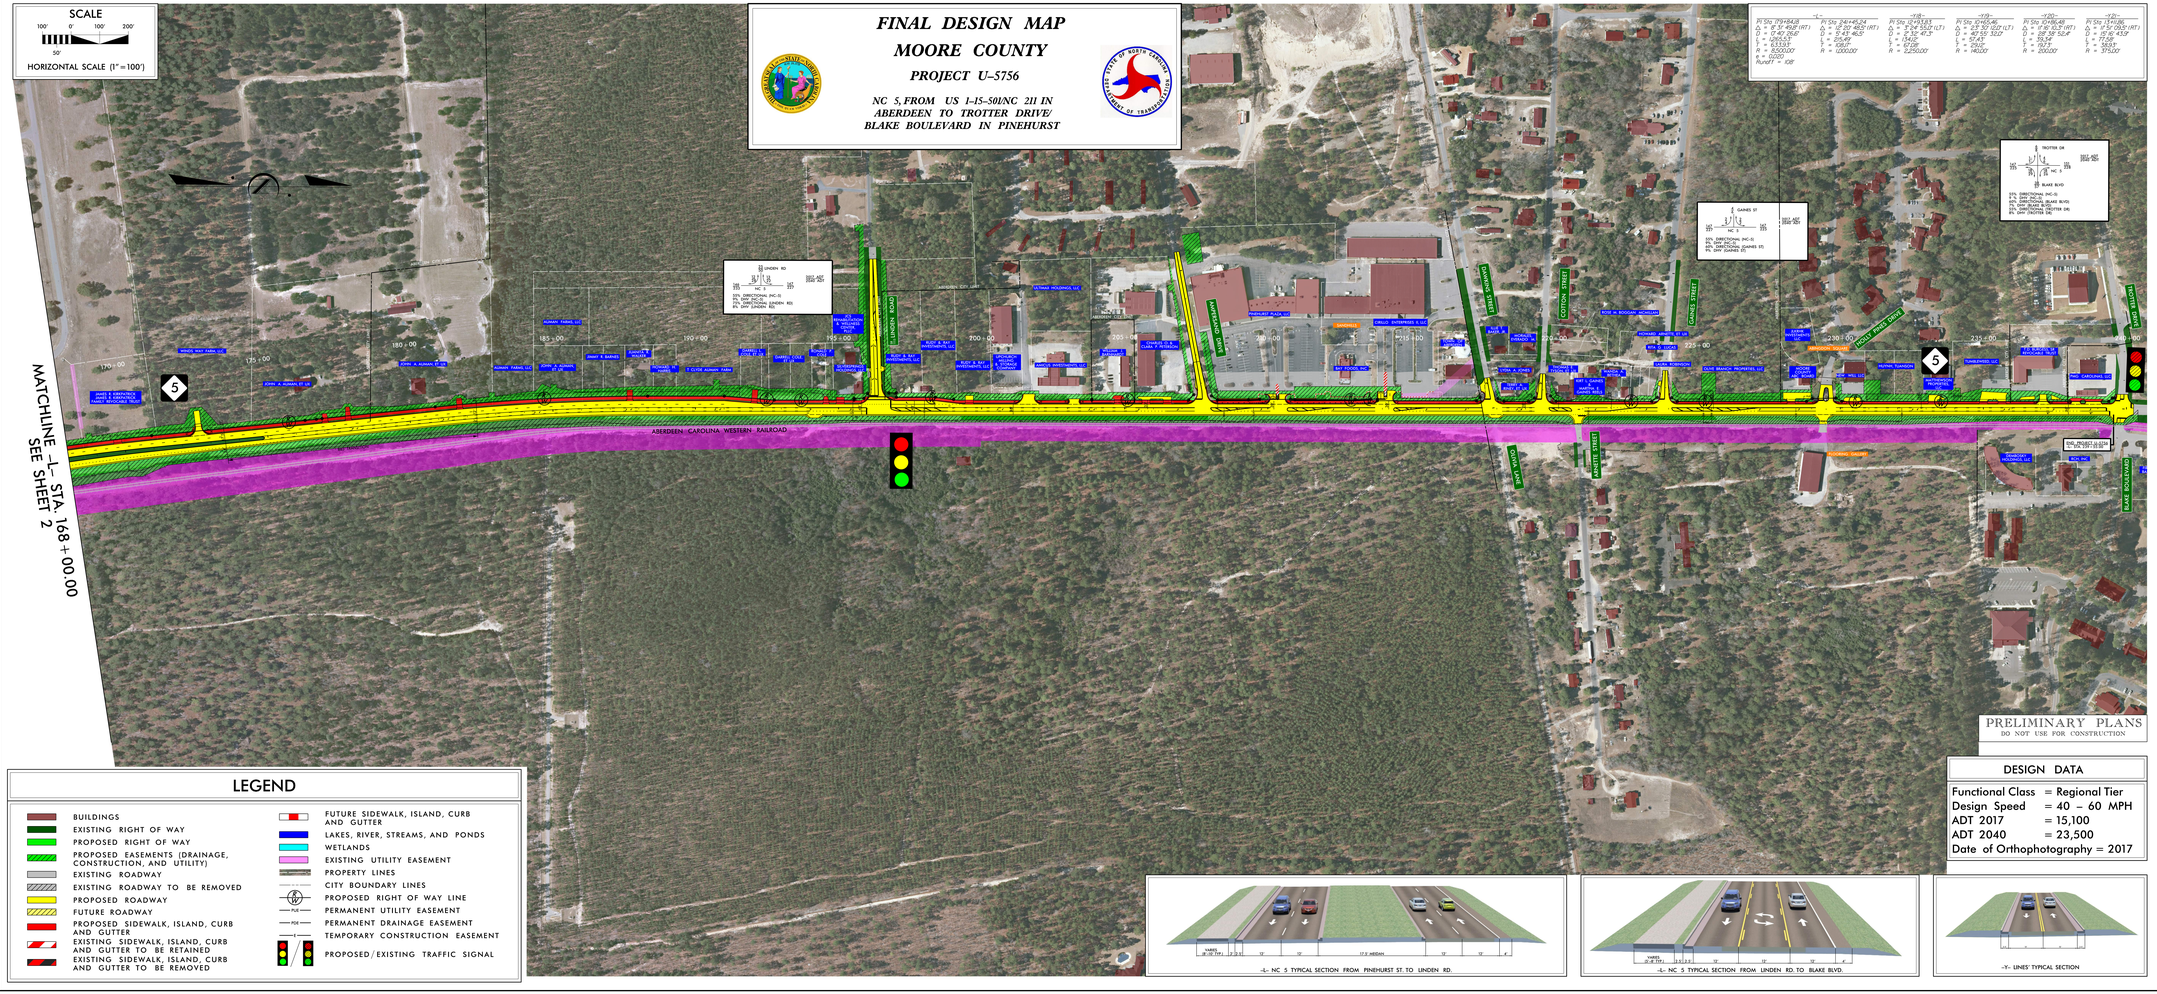
SCALE
100' 0' 100' 200'
50'
HORIZONTAL SCALE (1" = 100')
FINAL DESIGN MAP
MOORE COUNTY
PROJECT U-5756
NC 5, FROM US 1-15-501/NC 211 IN ABERDEEN TO TROTTER DRIVE/BLAKE BOULEVARD IN PINEHURST
-L- Sta. 25+50 to 30+00
-L- Sta. 30+00 to 35+00
-L- Sta. 35+00 to 40+00
-L- Sta. 40+00 to 45+00
-L- Sta. 45+00 to 50+00
-L- Sta. 50+00 to 55+00
-L- Sta. 55+00 to 60+00
-L- Sta. 60+00 to 65+00
-L- Sta. 65+00 to 70+00
-L- Sta. 70+00 to 75+00
-L- Sta. 75+00 to 80+00
-L- Sta. 80+00 to 85+00
-L- Sta. 85+00 to 90+00
-L- Sta. 90+00 to 95+00
-L- Sta. 95+00 to 100+00
-L- Sta. 100+00 to 105+00
-L- Sta. 105+00 to 110+00
-L- Sta. 110+00 to 115+00
-L- Sta. 115+00 to 120+00
-L- Sta. 120+00 to 125+00
-L- Sta. 125+00 to 130+00
-L- Sta. 130+00 to 135+00
-L- Sta. 135+00 to 140+00
-L- Sta. 140+00 to 145+00
-L- Sta. 145+00 to 150+00
-L- Sta. 150+00 to 155+00
-L- Sta. 155+00 to 160+00
-L- Sta. 160+00 to 165+00
-L- Sta. 165+00 to 168+00
MATCHLINE -L- STA. 168+00.00
SEE SHEET 2
ABERDEEN CAROLINA WESTERN RAILROAD
LINDEN RD
MAGNOLIA RD
AZALEA RD
MAGNOLIA RD
MAGNOLIA RD
MAGNOLIA RD
AZALEA RD
AZALEA RD
AZALE