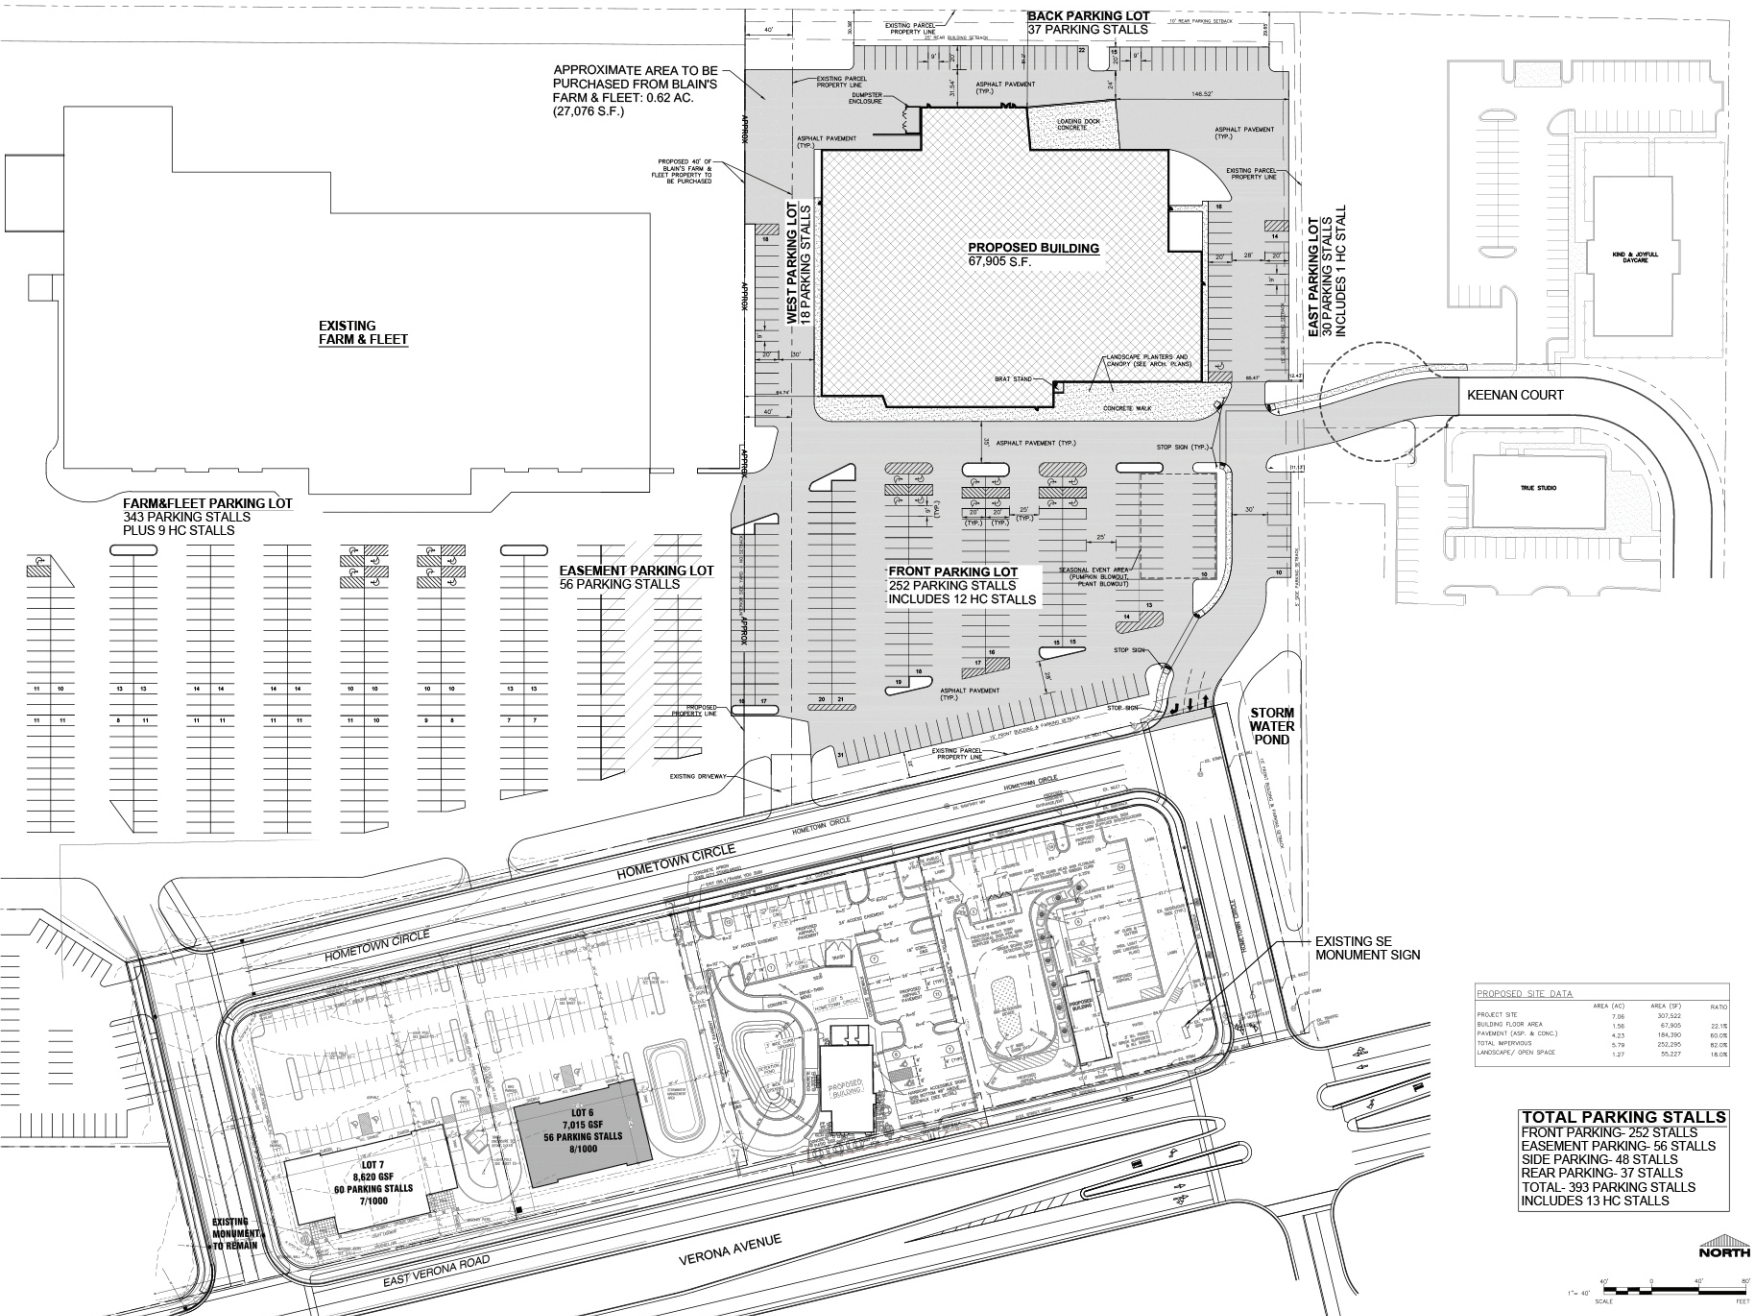

PROPOSED SITE DATA

	AREA (AC)	AREA (SF)	RATIO
PROJECT SITE	7.06	307,522	
BUILDING FLOOR AREA	1.56	67,905	22.1%
PAVEMENT (ASP. & CONC.)	4.23	184,390	60.0%
TOTAL IMPERVIOUS	5.79	252,295	82.0%
LANDSCAPE/ OPEN SPACE	1.27	55,227	18.0%

TOTAL PARKING STALLS

FRONT PARKING- 252 STALLS
EASEMENT PARKING- 56 STALLS
SIDE PARKING- 48 STALLS
REAR PARKING- 37 STALLS
TOTAL- 393 PARKING STALLS
INCLUDES 13 HC STALLS