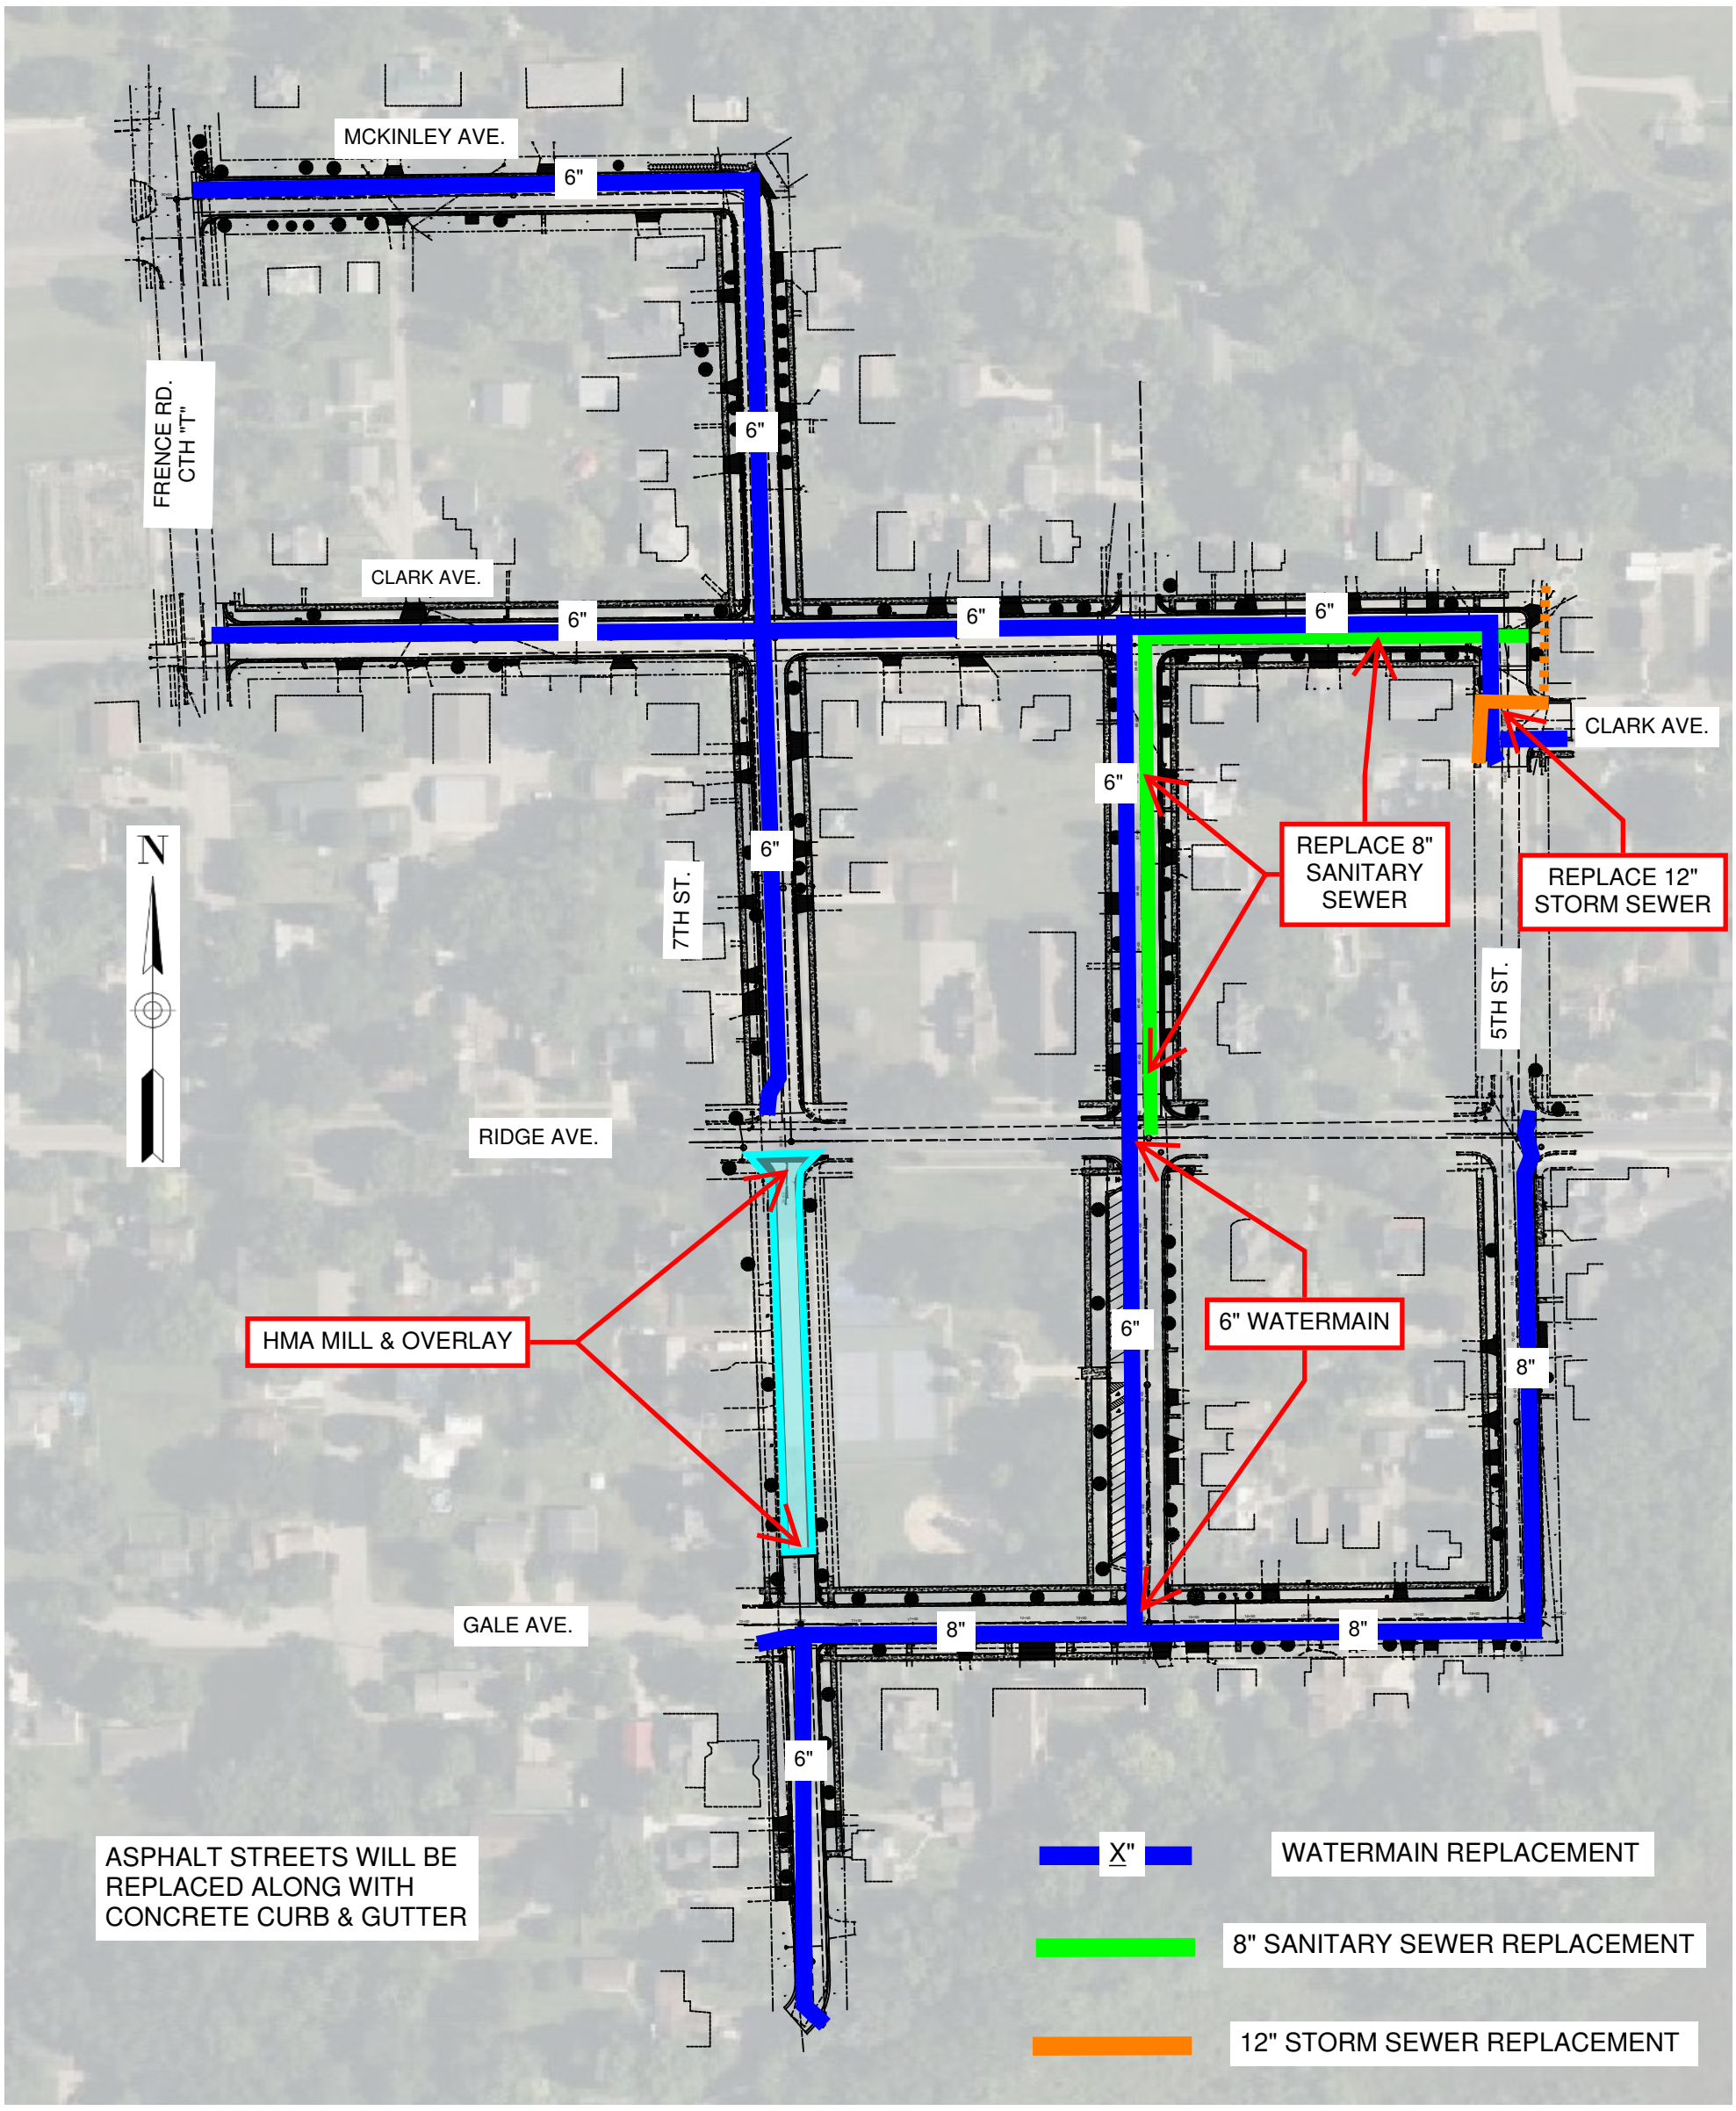

DAVY ENGINEERING

PROJECT LOCATION MAP
WEST SIDE SEWER, WATER & STREETS
GALESVILLE, WI - 2025
NTS