

**GE-Pittsfield/Housatonic River Site,
Rest of River**

**FIGURE 1
UPLAND DISPOSAL FACILITY,
SITE LOCATION MAP**



*GE-Pittsfield/Housatonic River Site,
Rest of River*

FIGURE 2
SURFACE WATER PROTECTION ZONE A,
LEE PUBLIC WATER SUPPLY


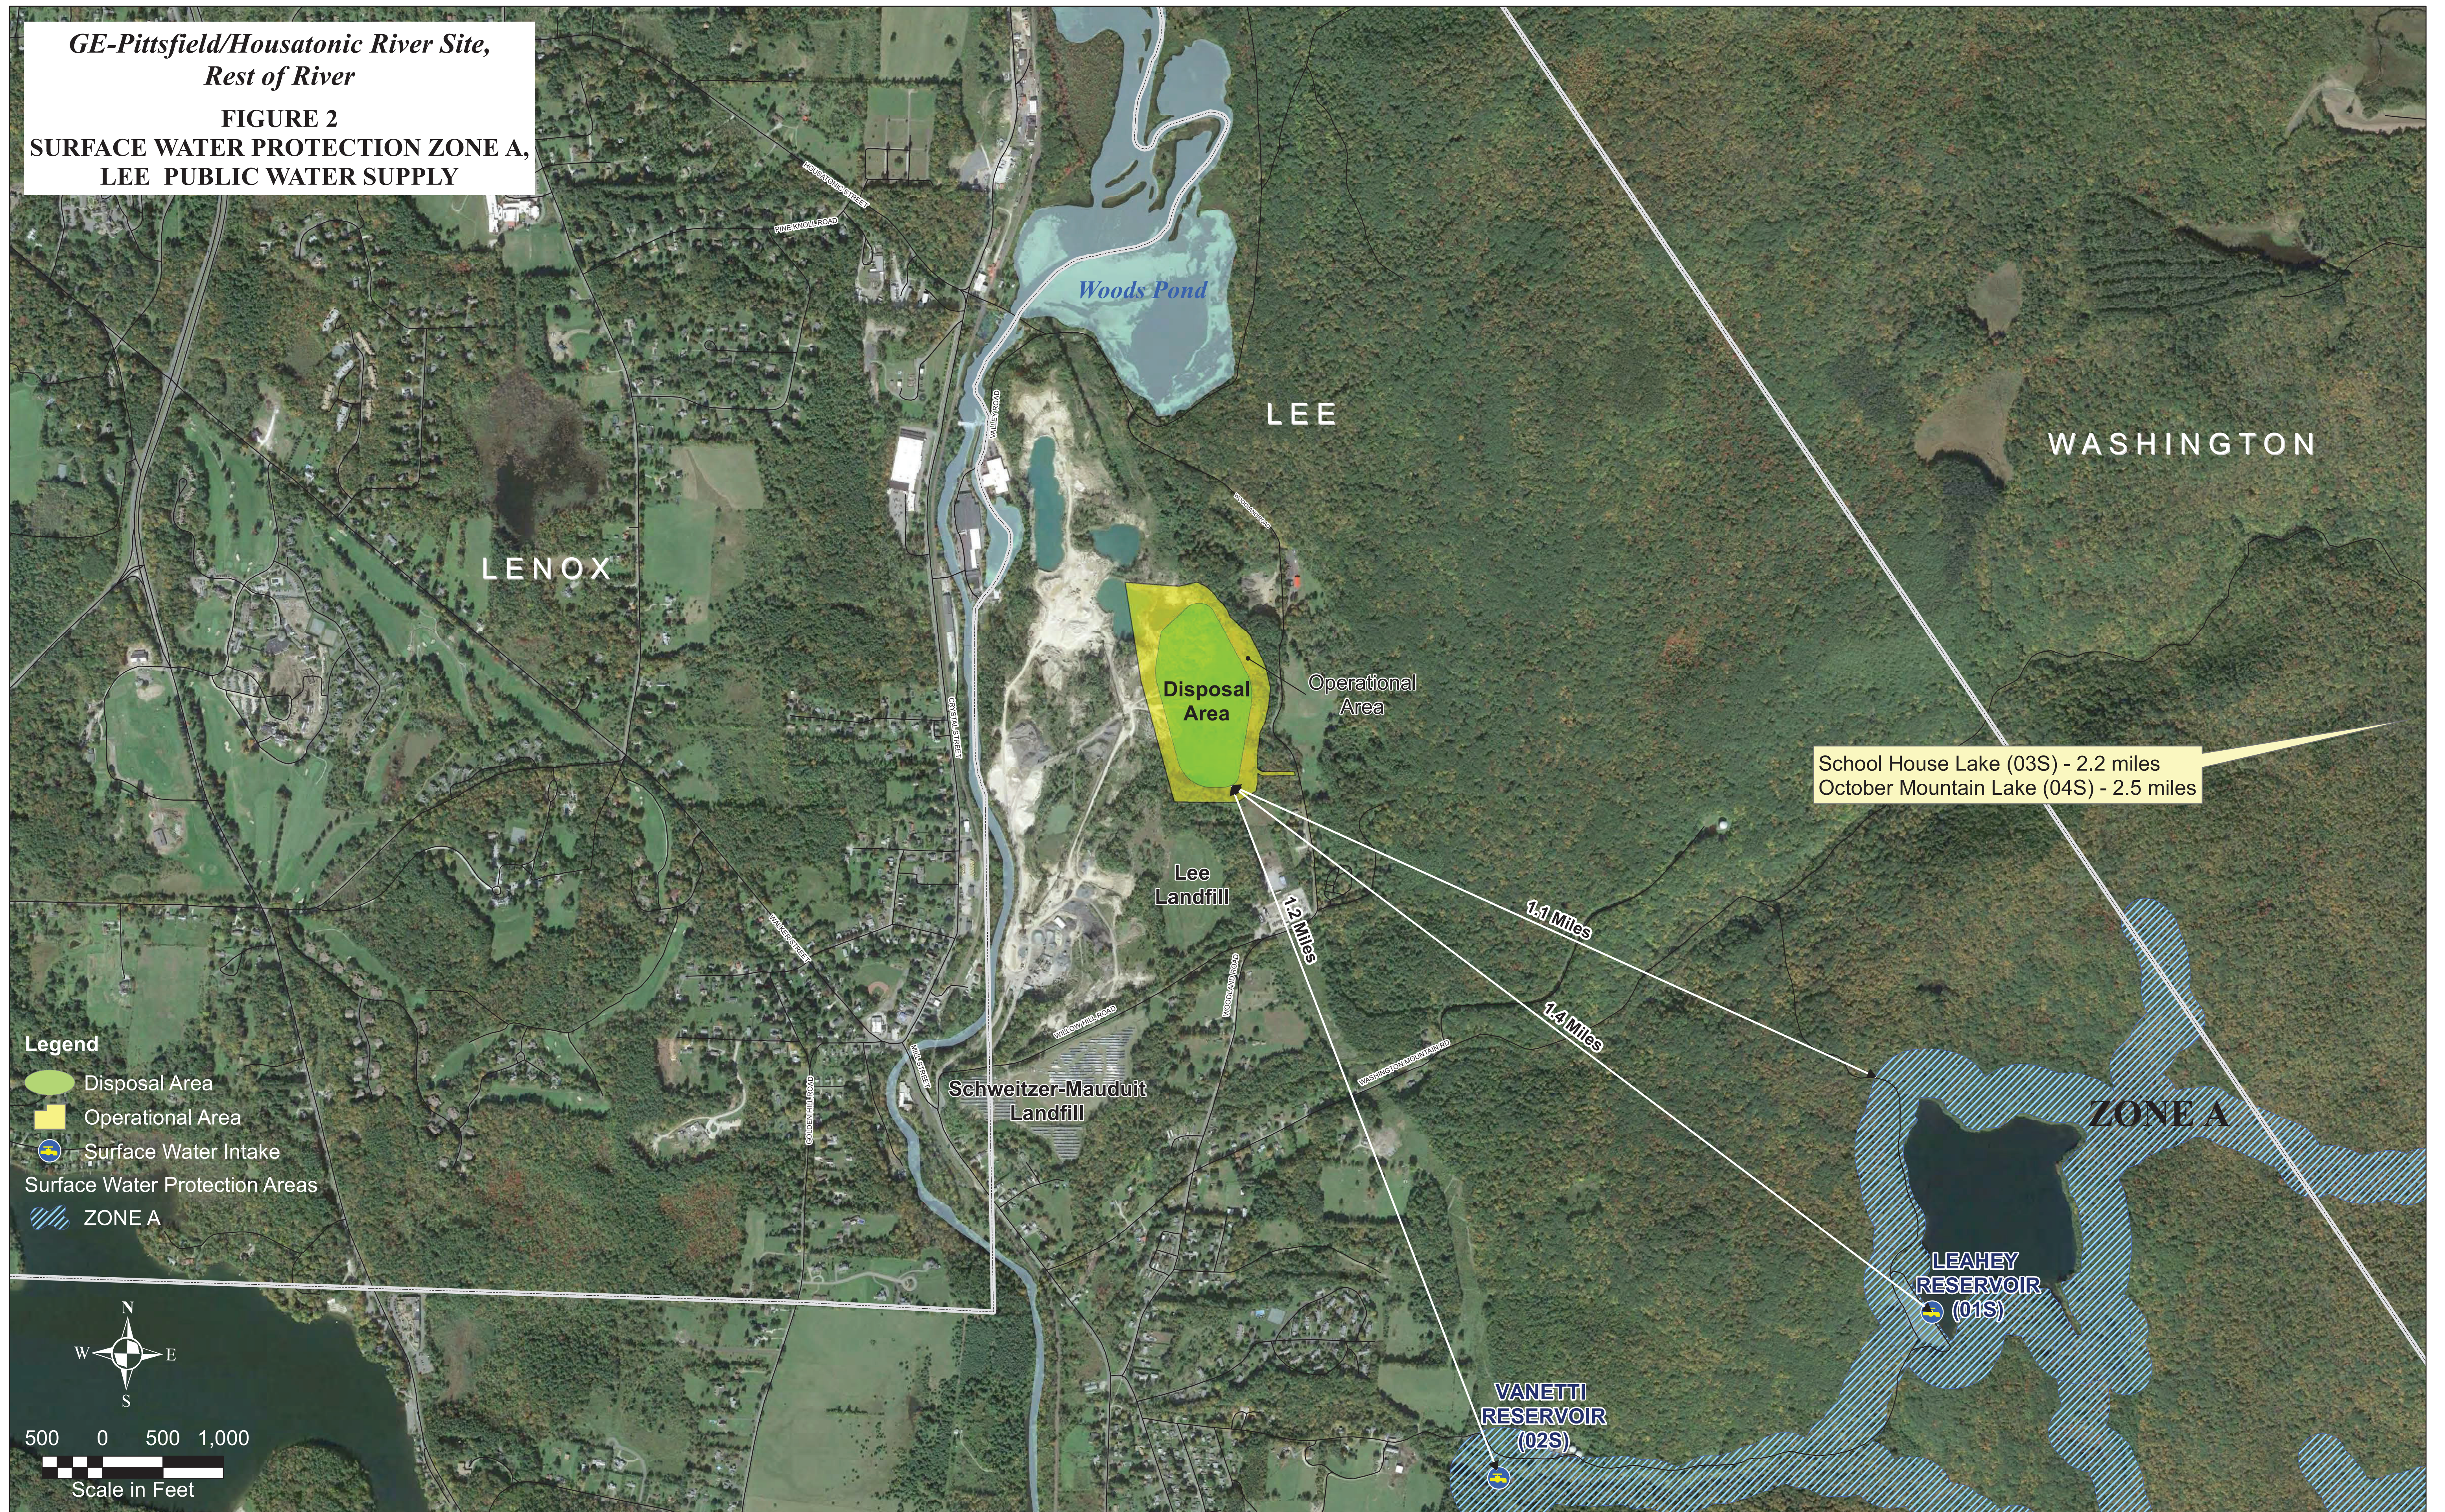


FIGURE 4
ALLENDALE SCHOOL PCB
AIR SAMPLING RESULTS

GE Pittsfield/Housatonic River Project
2007 to 2018 EPA Allendale School PCB Air Sample Results



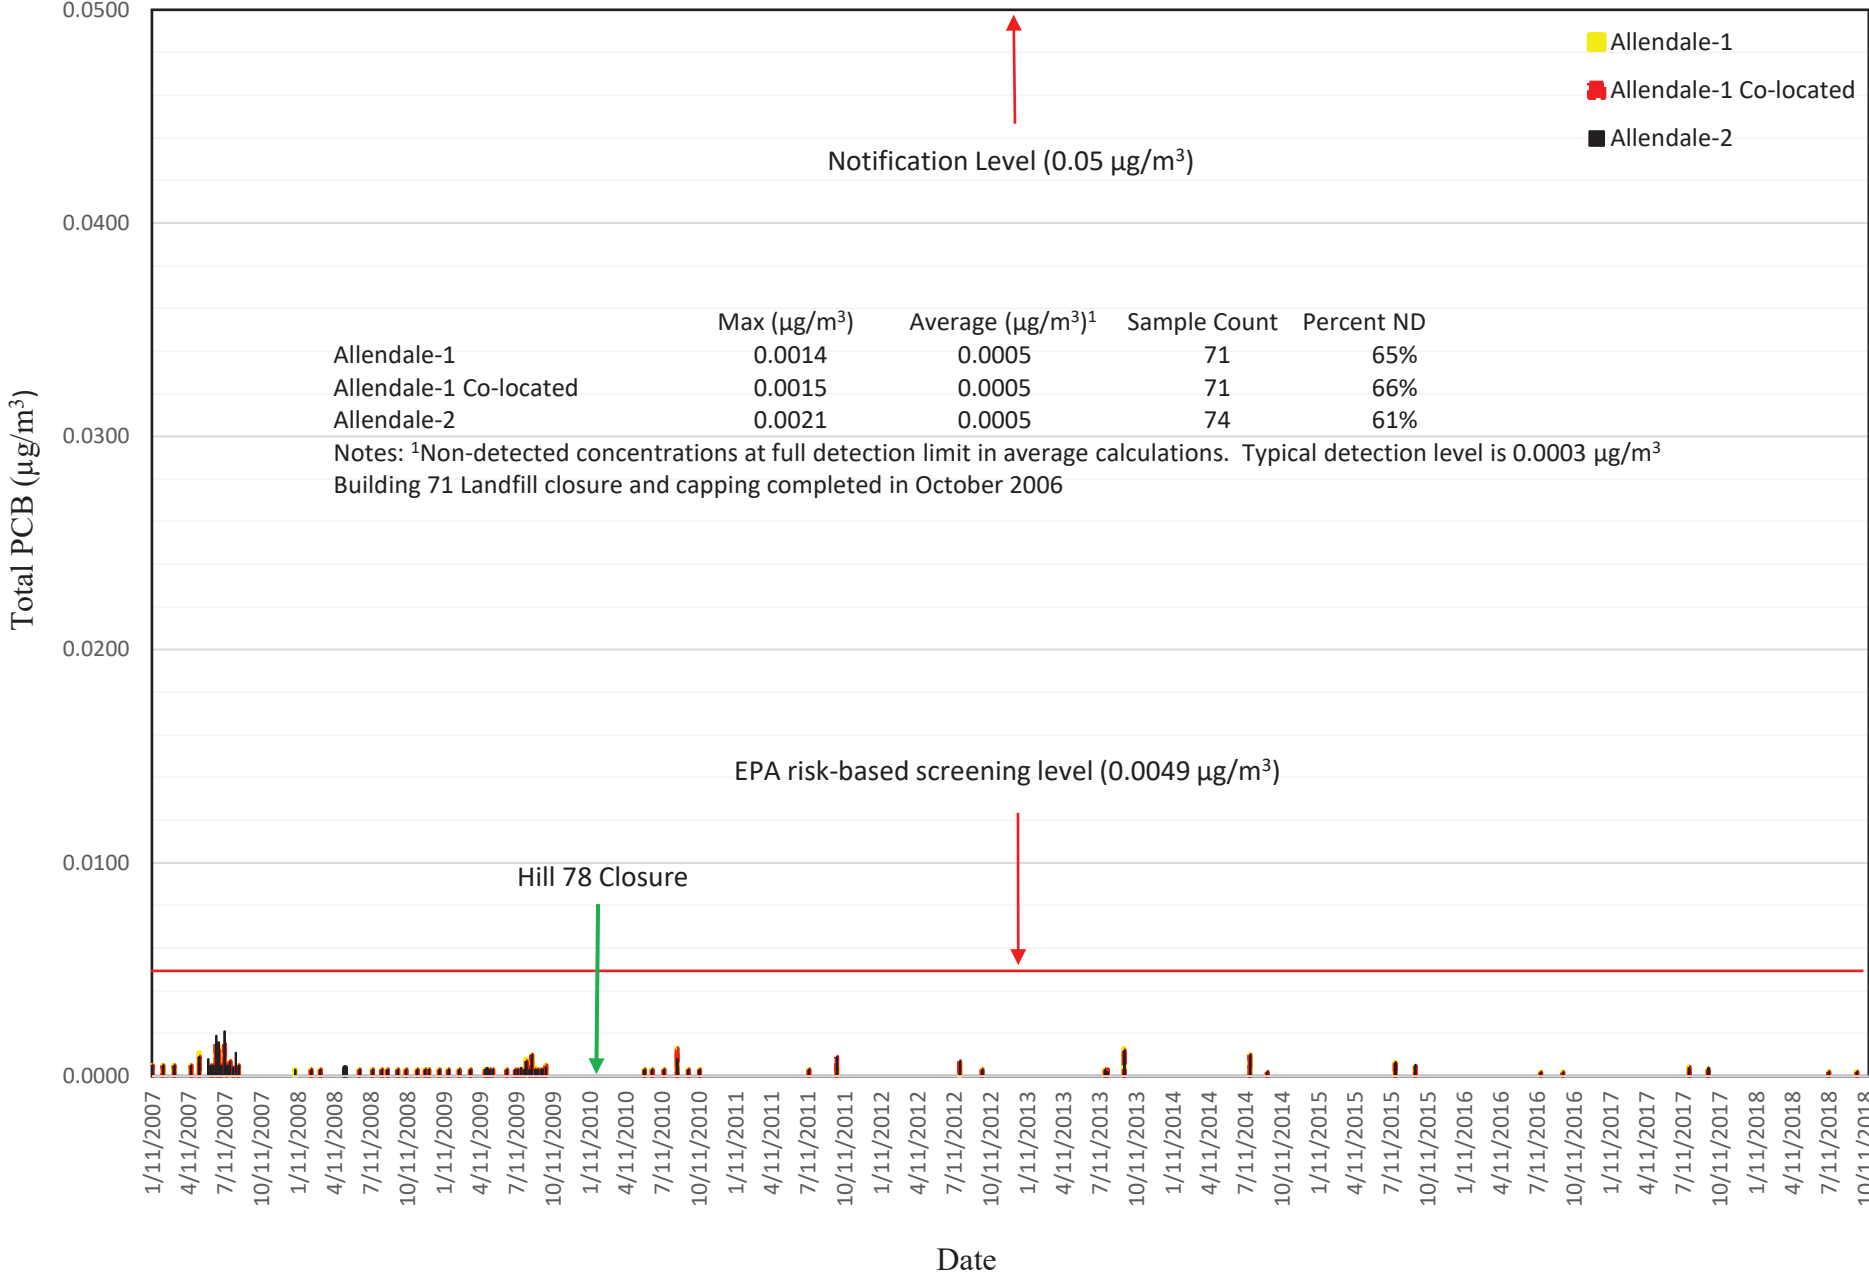


LEGEND

- APPROXIMATE GROUNDWATER MANAGEMENT AREA 4 BOUNDARY
- MONITORING WELL
- INDUSTRIAL WELL SUPPLY
- WELL SAMPLED AS PART OF THE OPCA PROGRAM
- WELL SAMPLED AS PART OF THE GMA 4 PROGRAM

NOTES

- MAPPING IS BASED ON AUTOCAD DRAWING FILE (PLANT3.CAD) AS PROVIDED BY GE AND ADDITIONAL INFORMATION FROM THE MCP PHASE II SCOPE OF WORK AND PROPOSAL FOR THE RCRA FACILITY INVESTIGATION O'BRIEN & GERE ENGINEERS, INC., FEBRUARY 1996) AS WELL AS SUPPLEMENTAL SITE SURVEY INFORMATION OBTAINED BY HILL ENGINEERS, PLANNERS & ARCHITECTS (WEEK OF MAY 29, 1997). LOCATIONS EAST OF THE PARKING LOT DIGITIZED FROM MARCH 2000 AIR PHOTO AND ARE APPROXIMATE.
- NOT ALL PHYSICAL FEATURES SHOWN.
- SITE BOUNDARY IS APPROXIMATE.
- ALL MONITORING WELL LOCATIONS ARE APPROXIMATE.

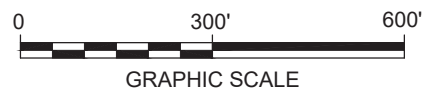


**GE-Pittsfield/Housatonic River Site,
Rest of River
FIGURE 5
OPCA/GMA-4 GROUNDWATER
MONITORING WELLS**

FIGURE 6

**BUILDING 71 OPCA
LEACHATE COLLECTION RATES**

5-Year Average and Single Year Total Leachate Collection

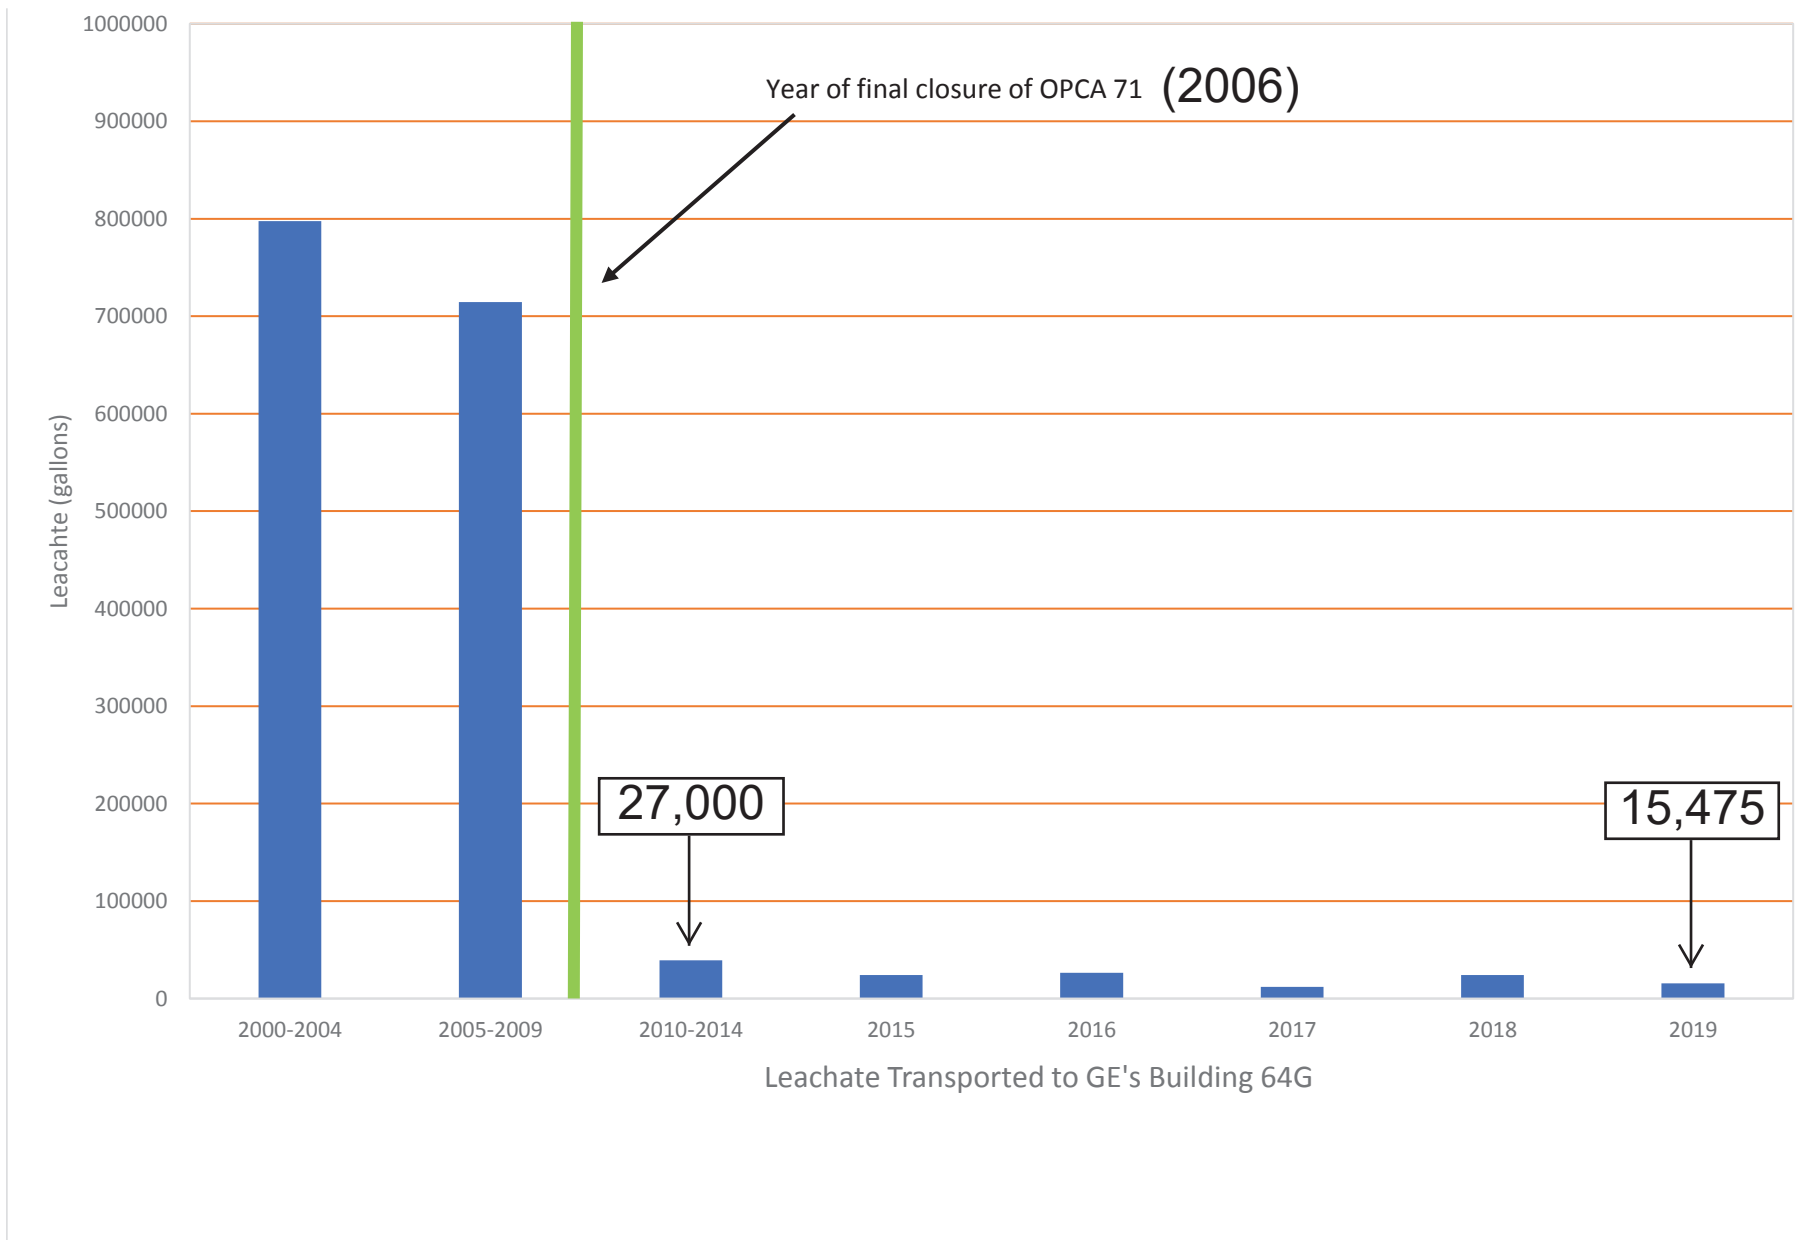


*GE-Pittsfield/Housatonic River Site,
Rest of River*

FIGURE 7
SURFACE WATER ELEVATIONS
AND WATERSHED SUBBASINS



*GE-Pittsfield/Housatonic River Site,
Rest of River*


FIGURE 8
SURFACE WATER PROTECTION AREAS
ZONE B AND ZONE C, LEE PUBLIC WATER SUPPLY

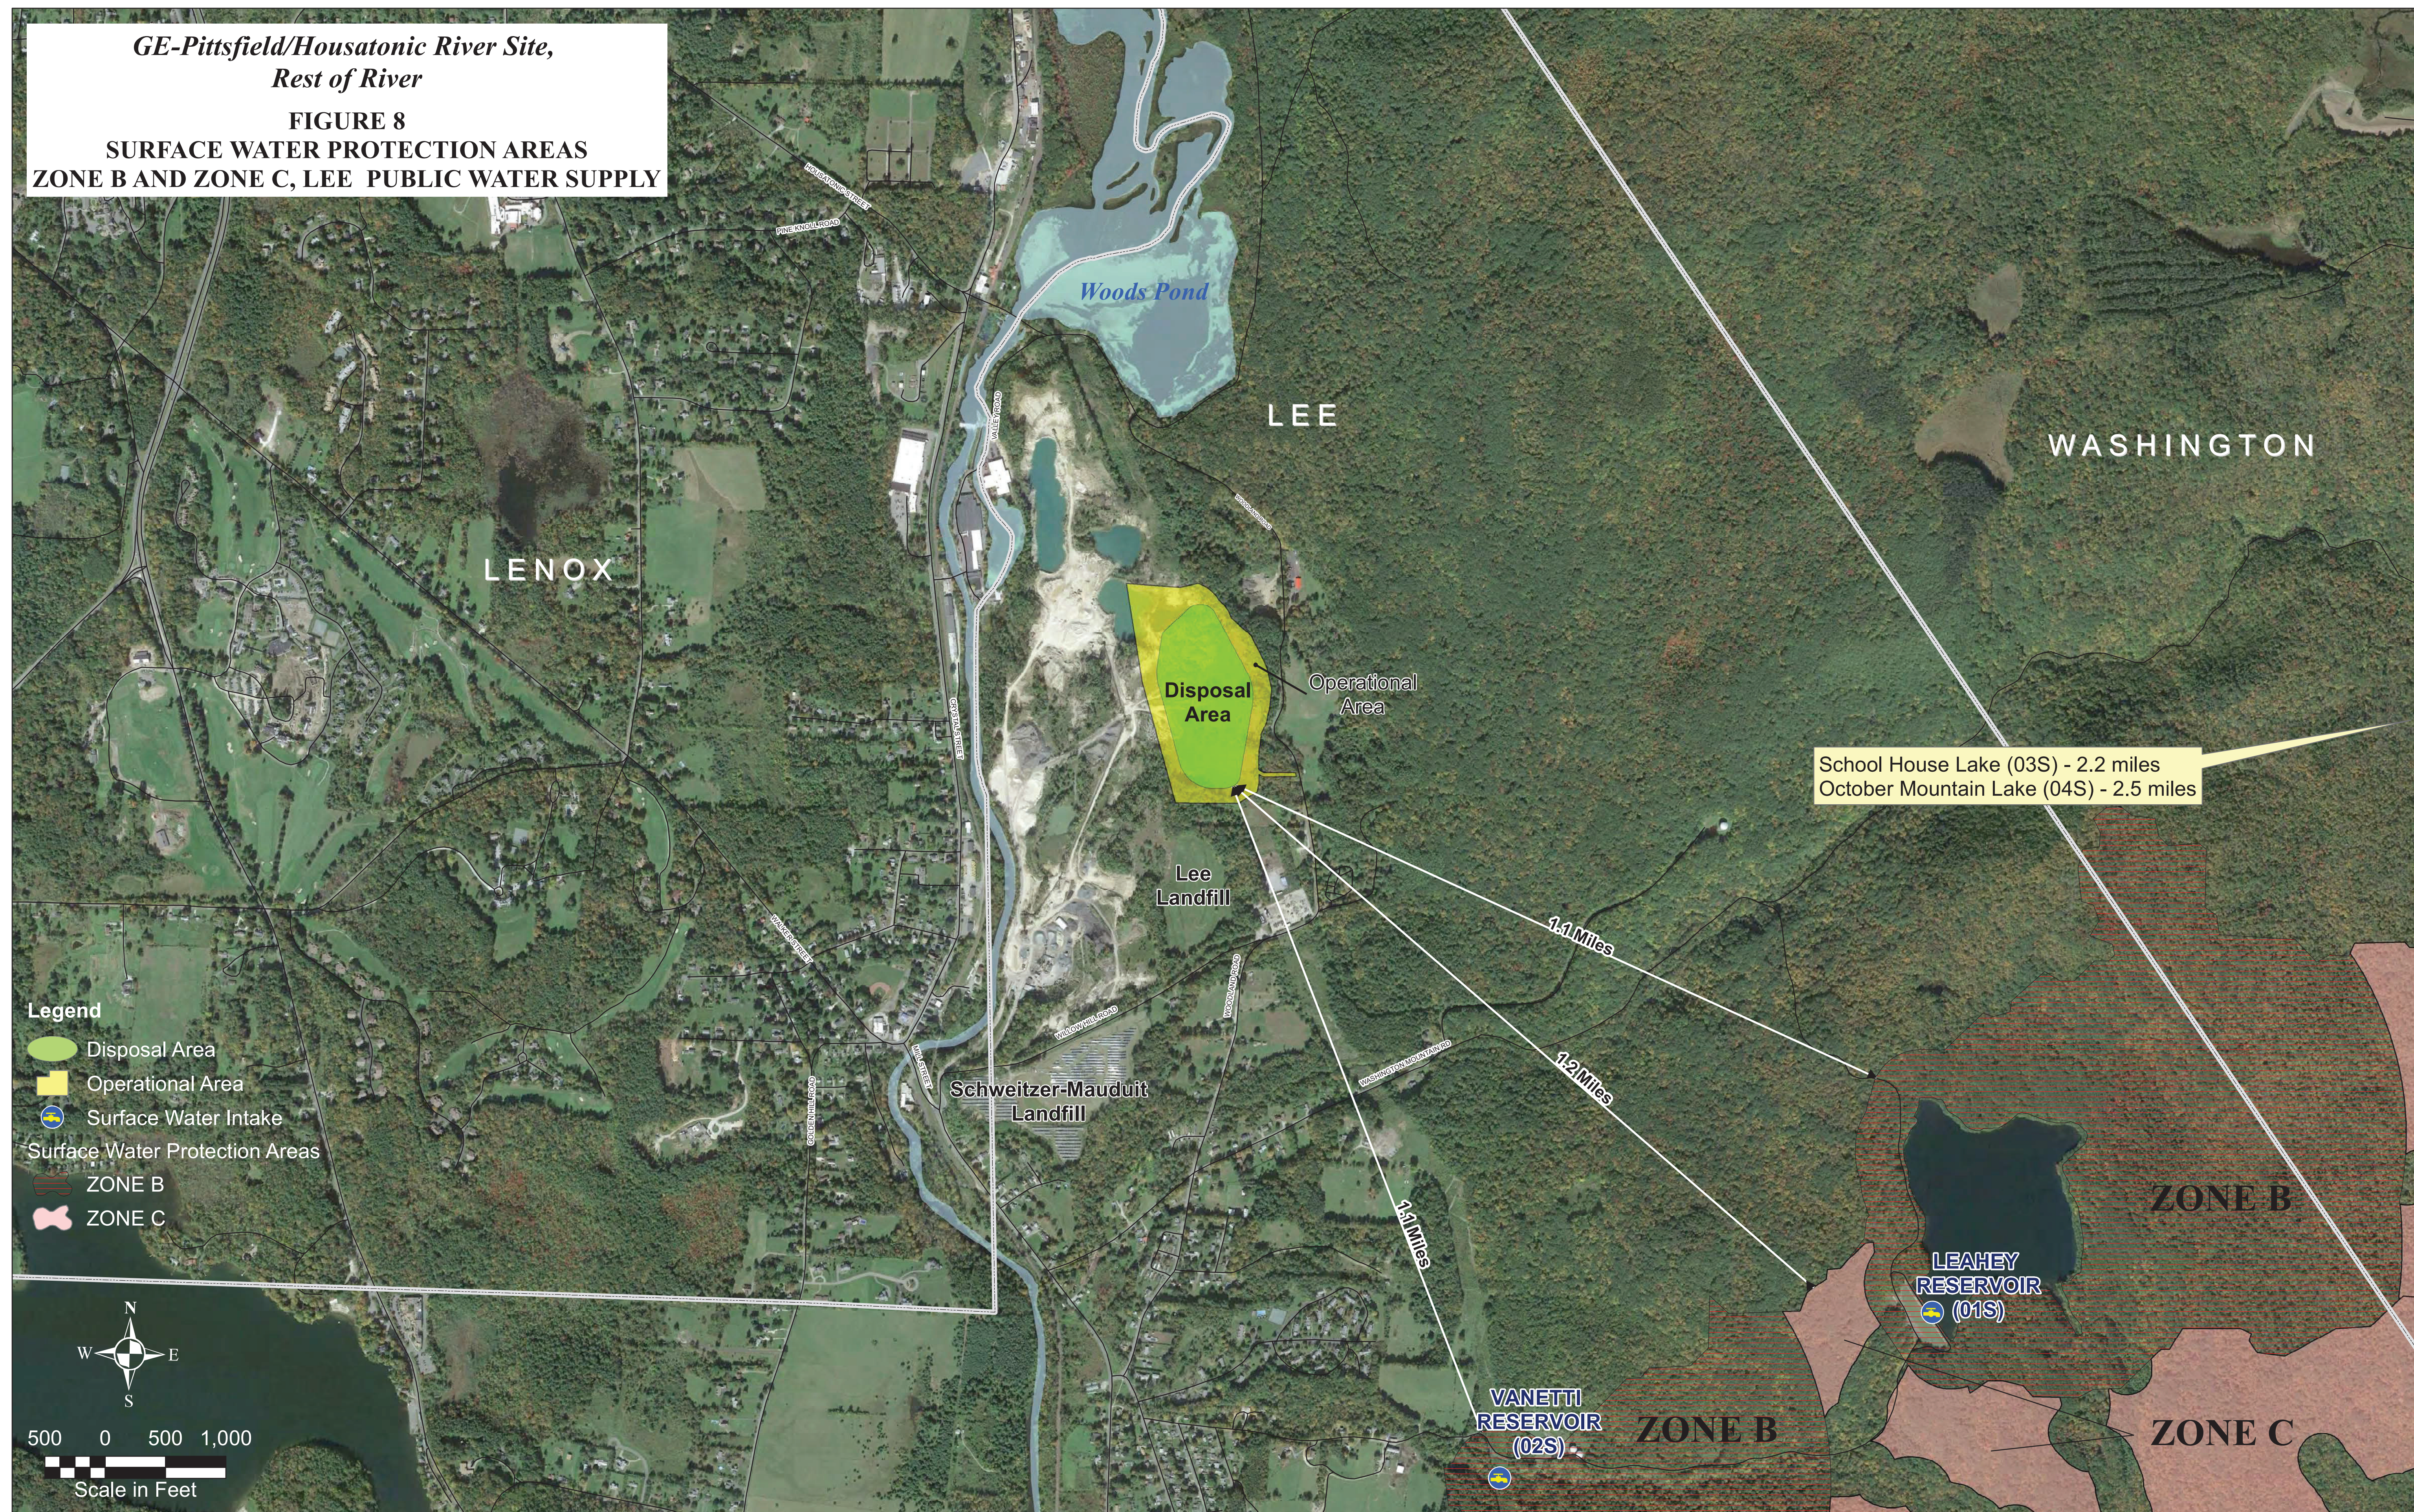




**GE-Pittsfield/Housatonic River Site,
Rest of River**

**FIGURE 10
SURFACE WATER PROTECTION AREA
ZONE A AND WATERSHED SUBBASINS**

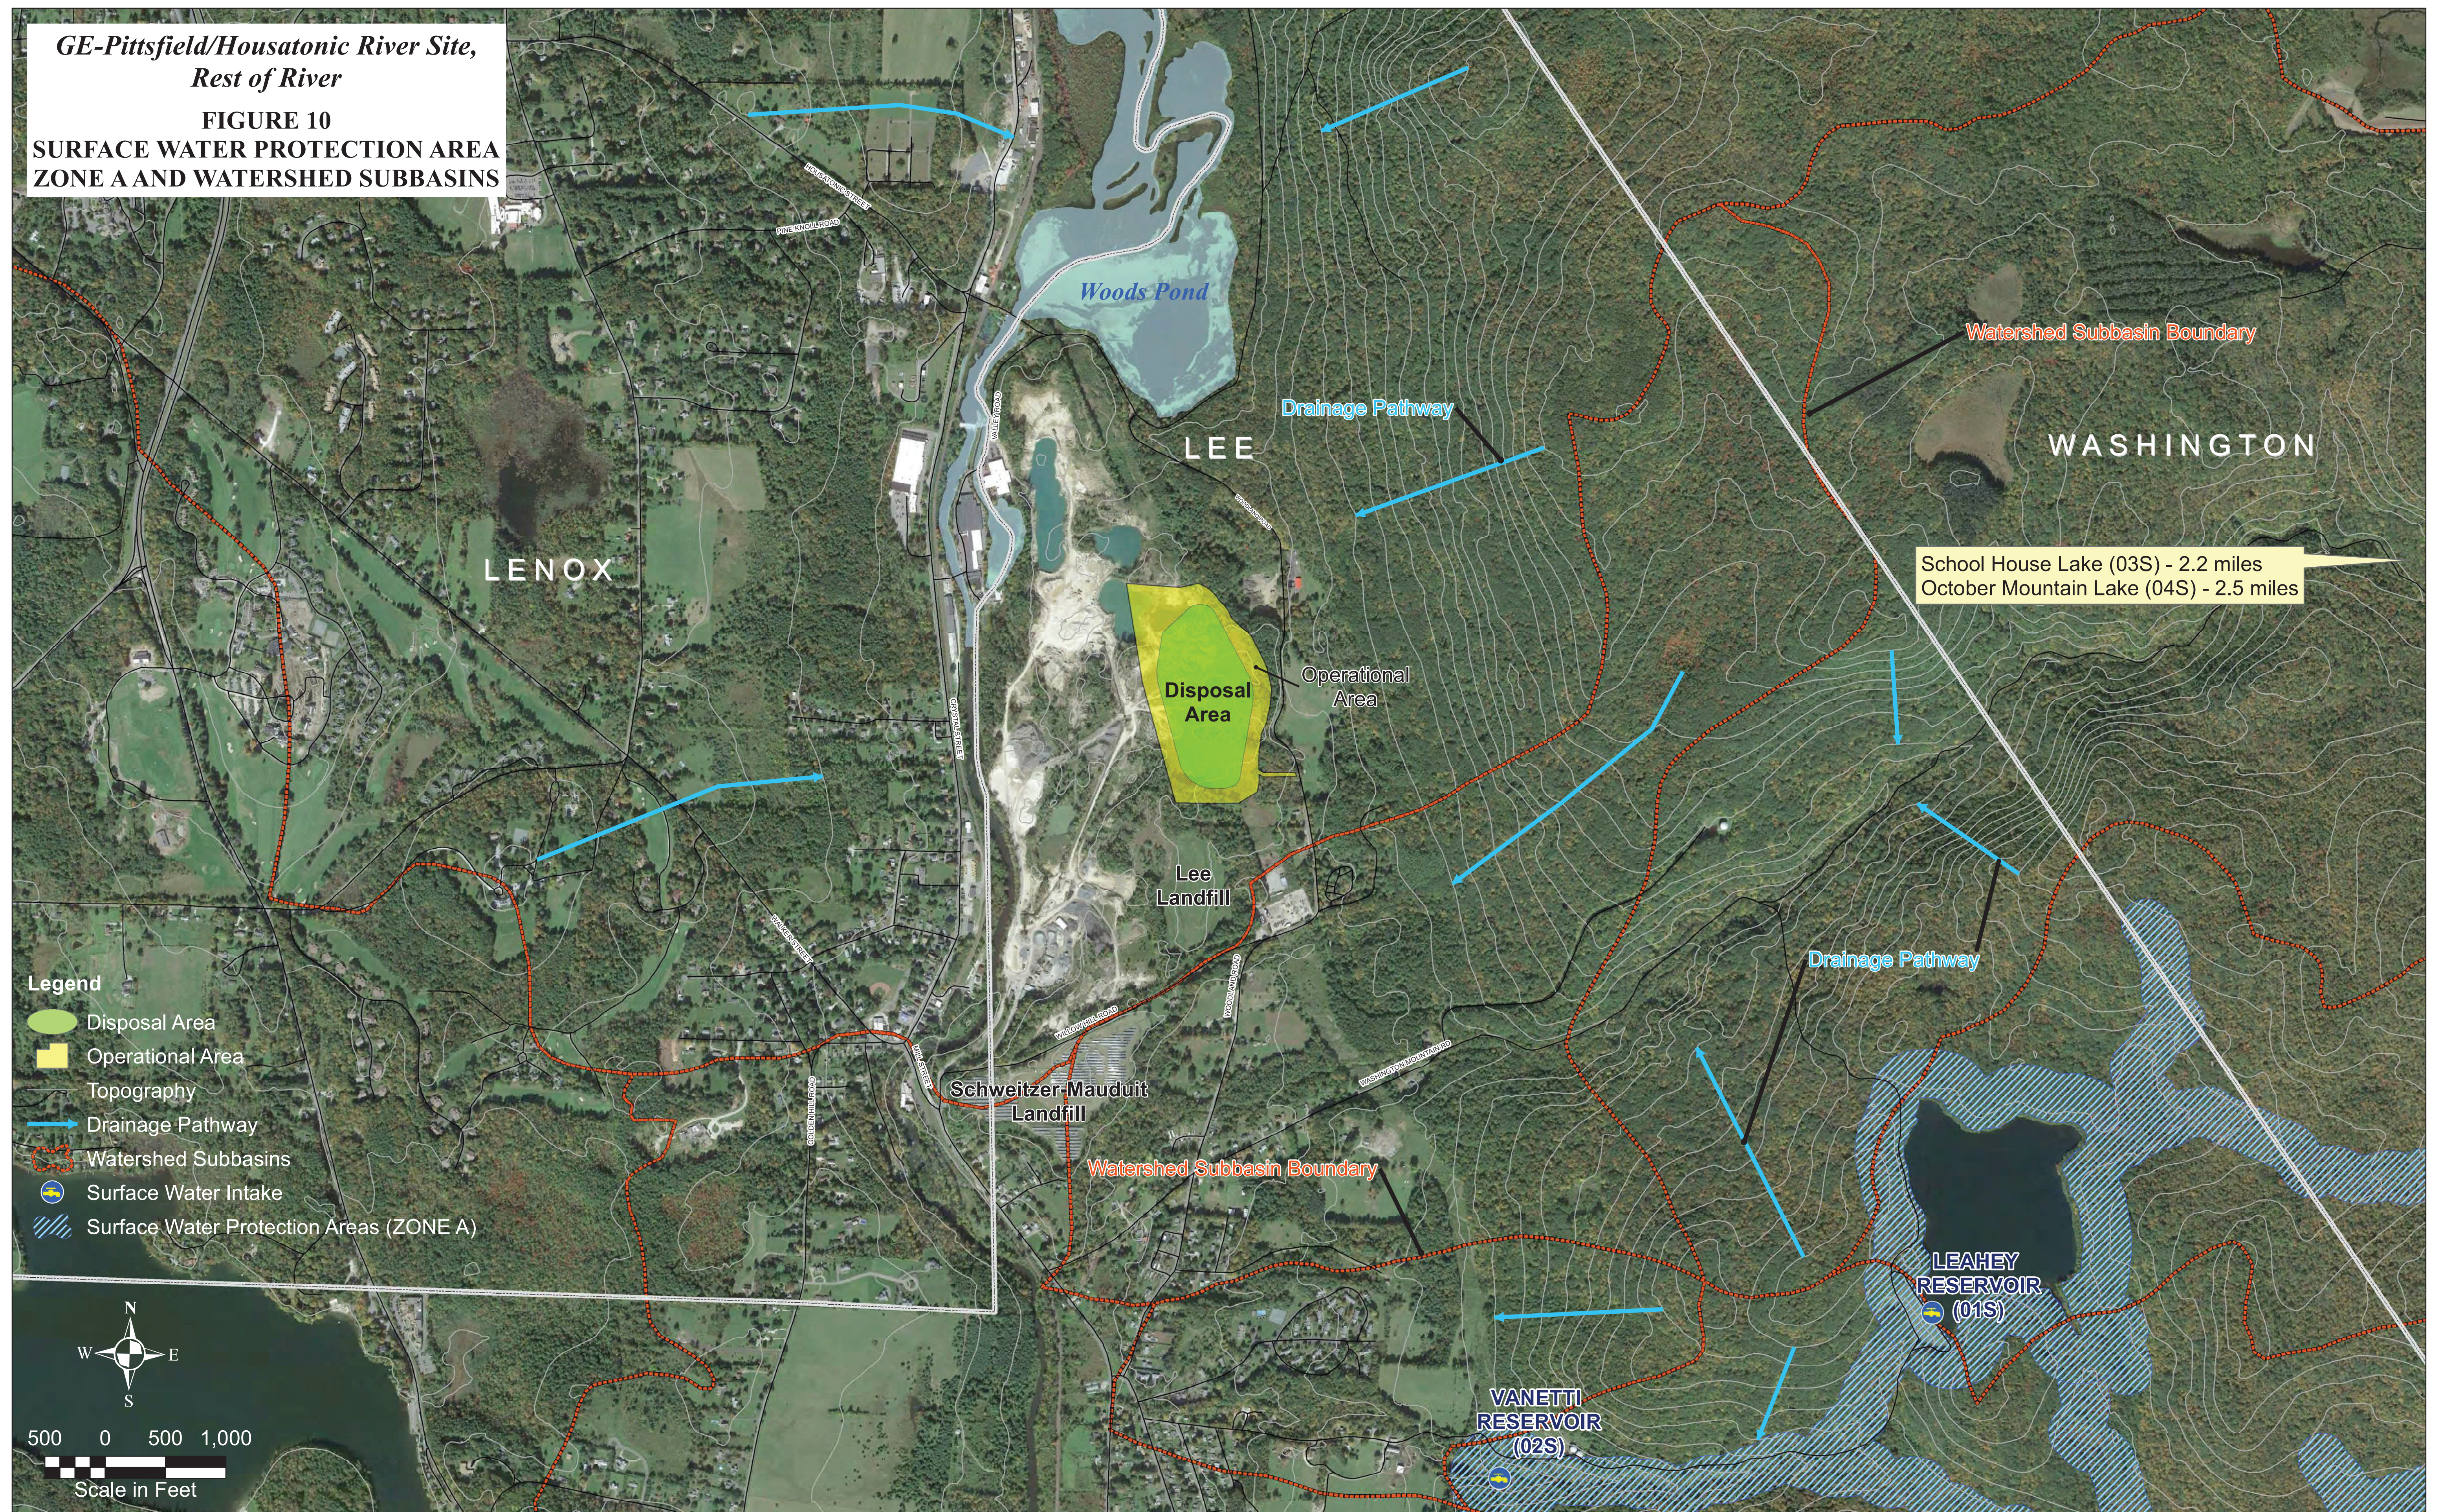

*GE-Pittsfield/Housatonic River Site,
Rest of River*

**FIGURE 11
CURRENT TOPOGRAPHY WITHIN
AND ADJACENT TO THE UPLAND
DISPOSAL FACILITY**

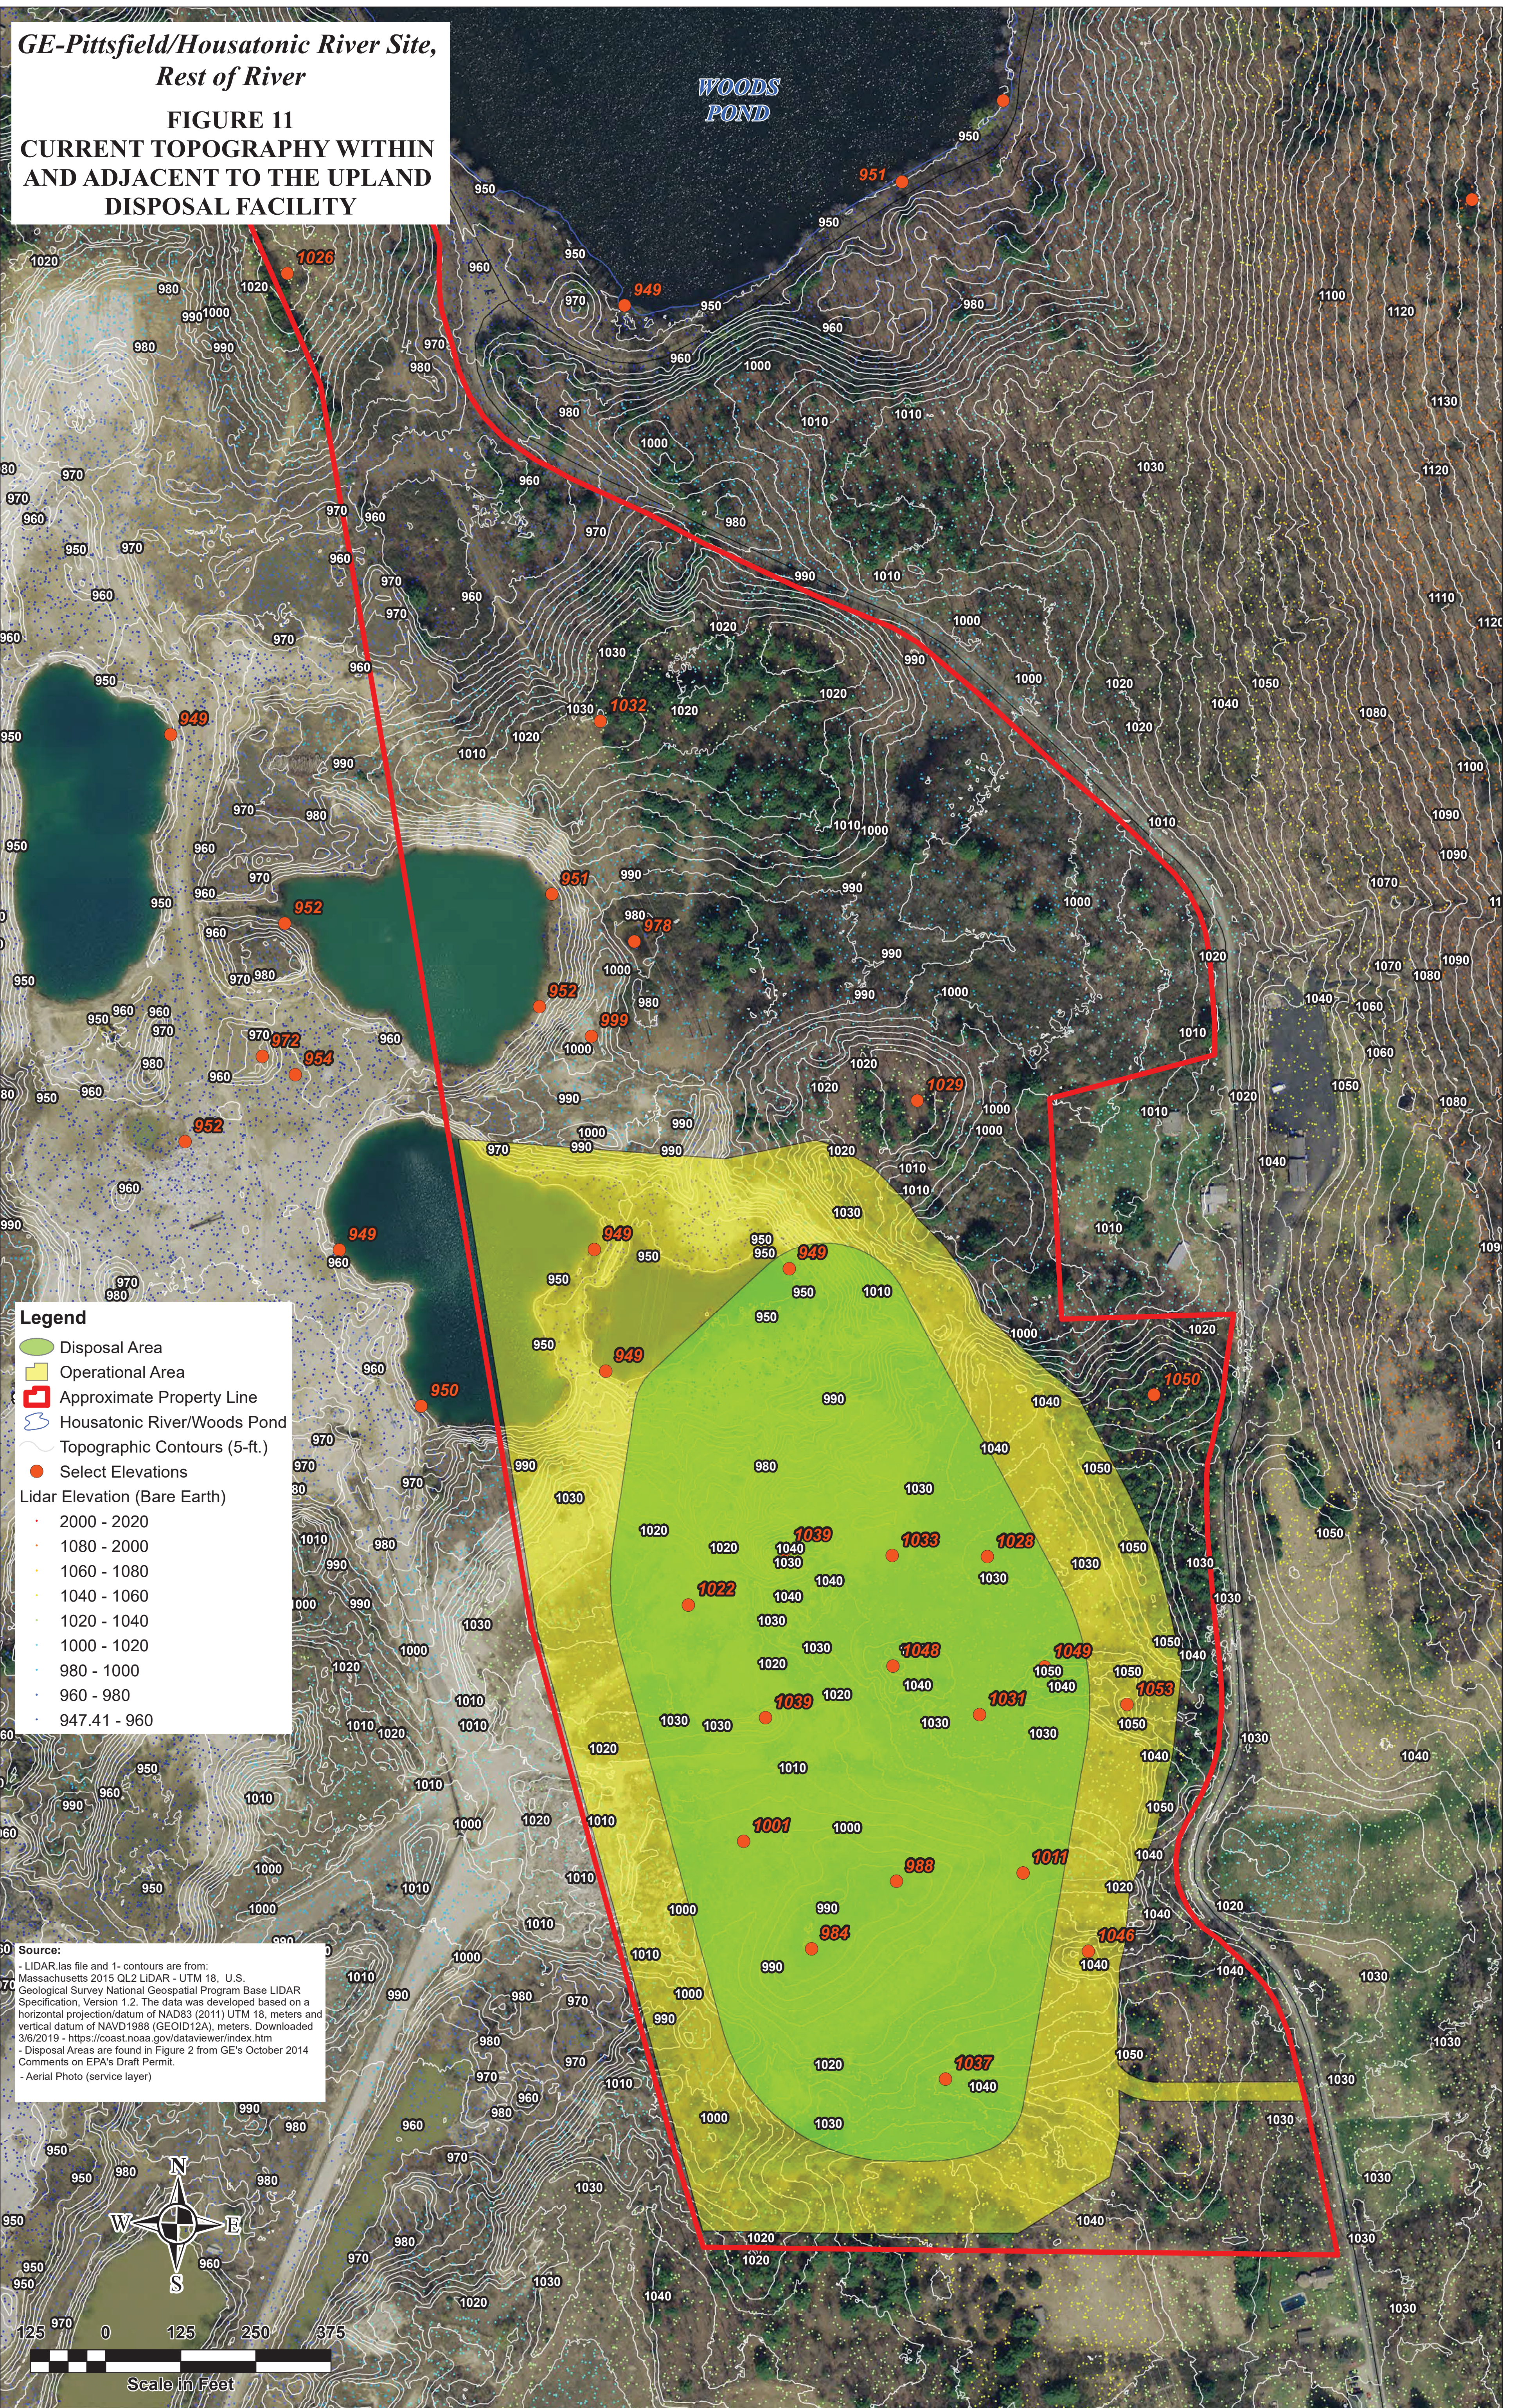

ATTACHMENT A
CHANGES FROM DRAFT REVISED 2020 PERMIT TO REVISED FINAL
PERMIT
