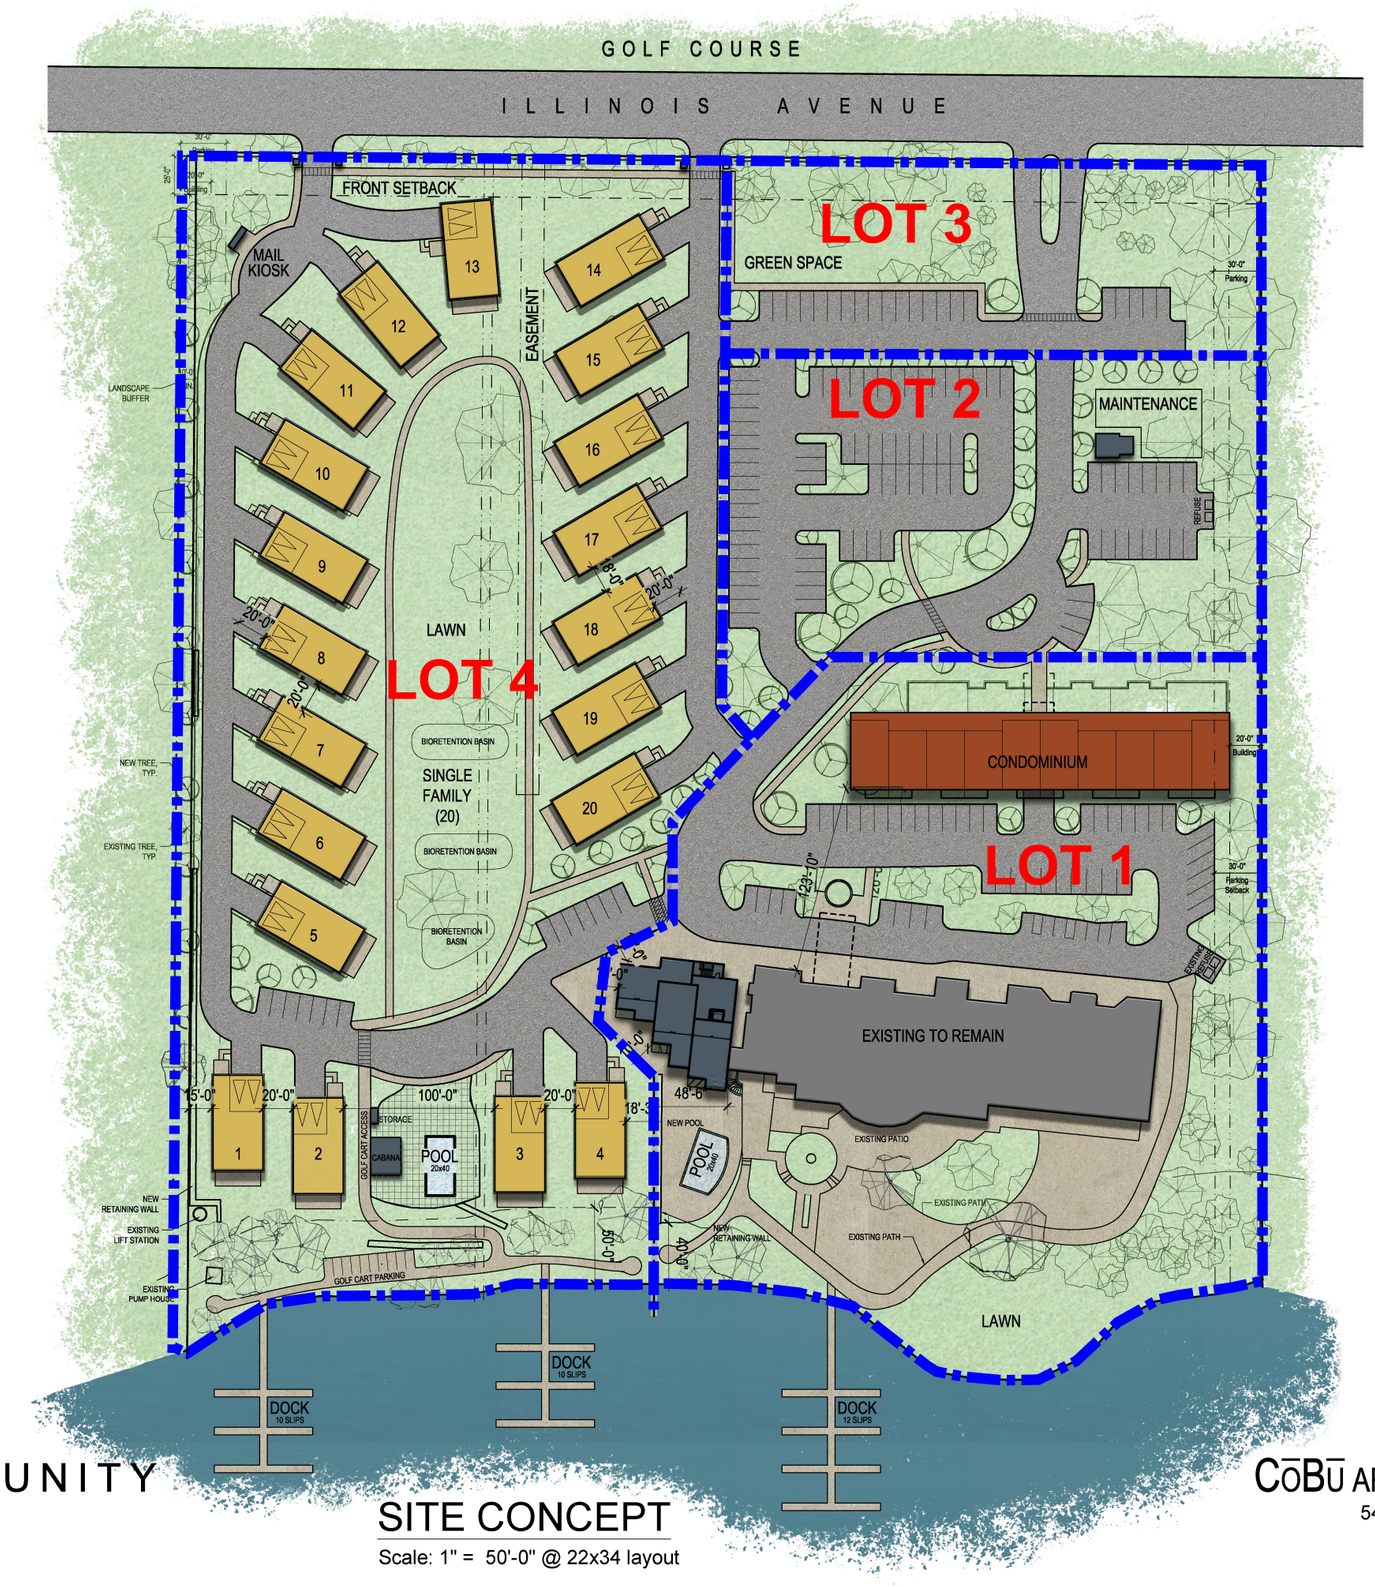


GREEN LAKE COMMUNITY

LAND PLANNING

GREEN LAKE, WI 54941

SITE CONCEPT

Scale: 1" = 50'-0" @ 22x34 layout

CŌBŪ ARCHITECTURE STUDIO
5407 Trillium Boulevard, Unit B110
Hoffman Estates, IL 60192
312-410-1260

September 28, 2026

© 2026 COBU Architecture Studio, P.L.L.C.