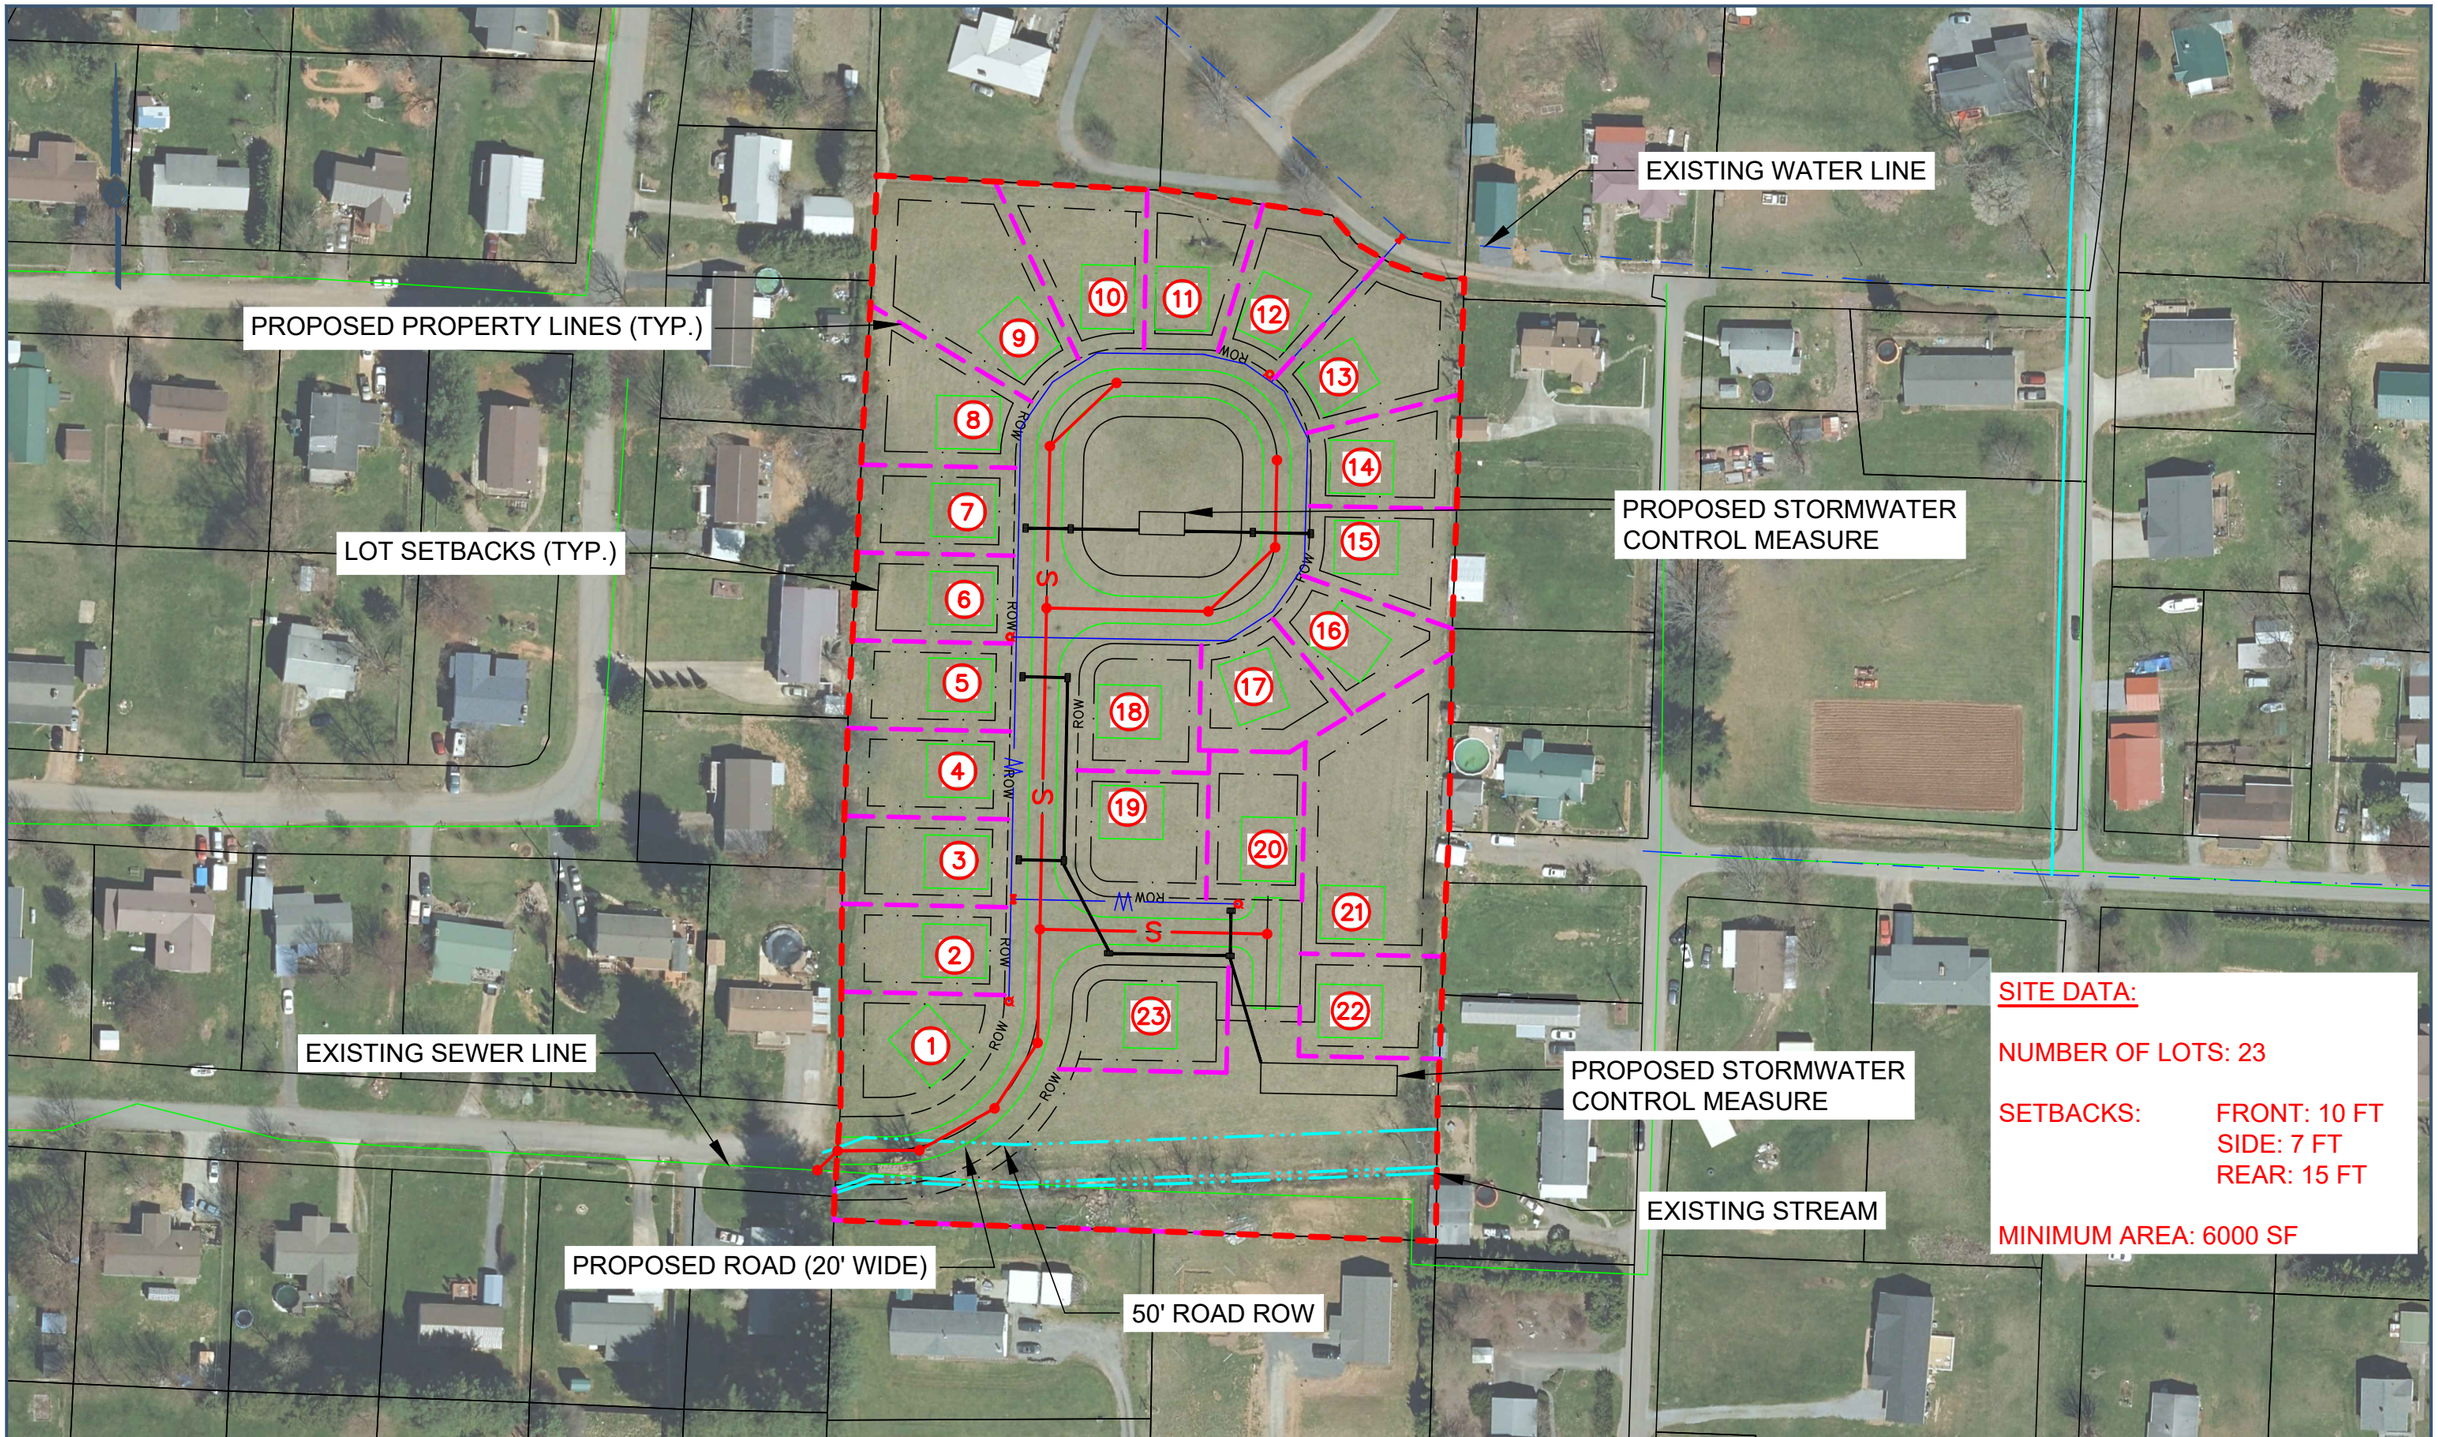

mcgill®
55 Broad Street
Asheville, NC 28801
828.252.0575
NC Firm License # C-0459
mcgillassociates.com

DATE	PROJECT #
JULY 2021	21.00139
OFFICE MANAGER	DESIGNER
M. CATHEY	N .DYER
PROJECT MANAGER	REVIEWER
S. BURWELL	S. BURWELL

HARKINS AVENUE SUBDIVISION

MOUNTAIN PROJECTS, INC.

HAYWOOD COUNTY, NORTH CAROLINA

100 0 50 100 200
GRAPHIC SCALE DIVISION VALUE = 100 FEET

CONCEPT PLAN

SHEET 1

P:\2021\21.00139-MOUNTAINPRO-HARKINS AVENUE SUBDIVISION\DRAWINGS\X-REF\21.00139-BASE - 2022.DWG PLOT DATE 9/13/2022 4:13 PM NATHAN SAWYER