


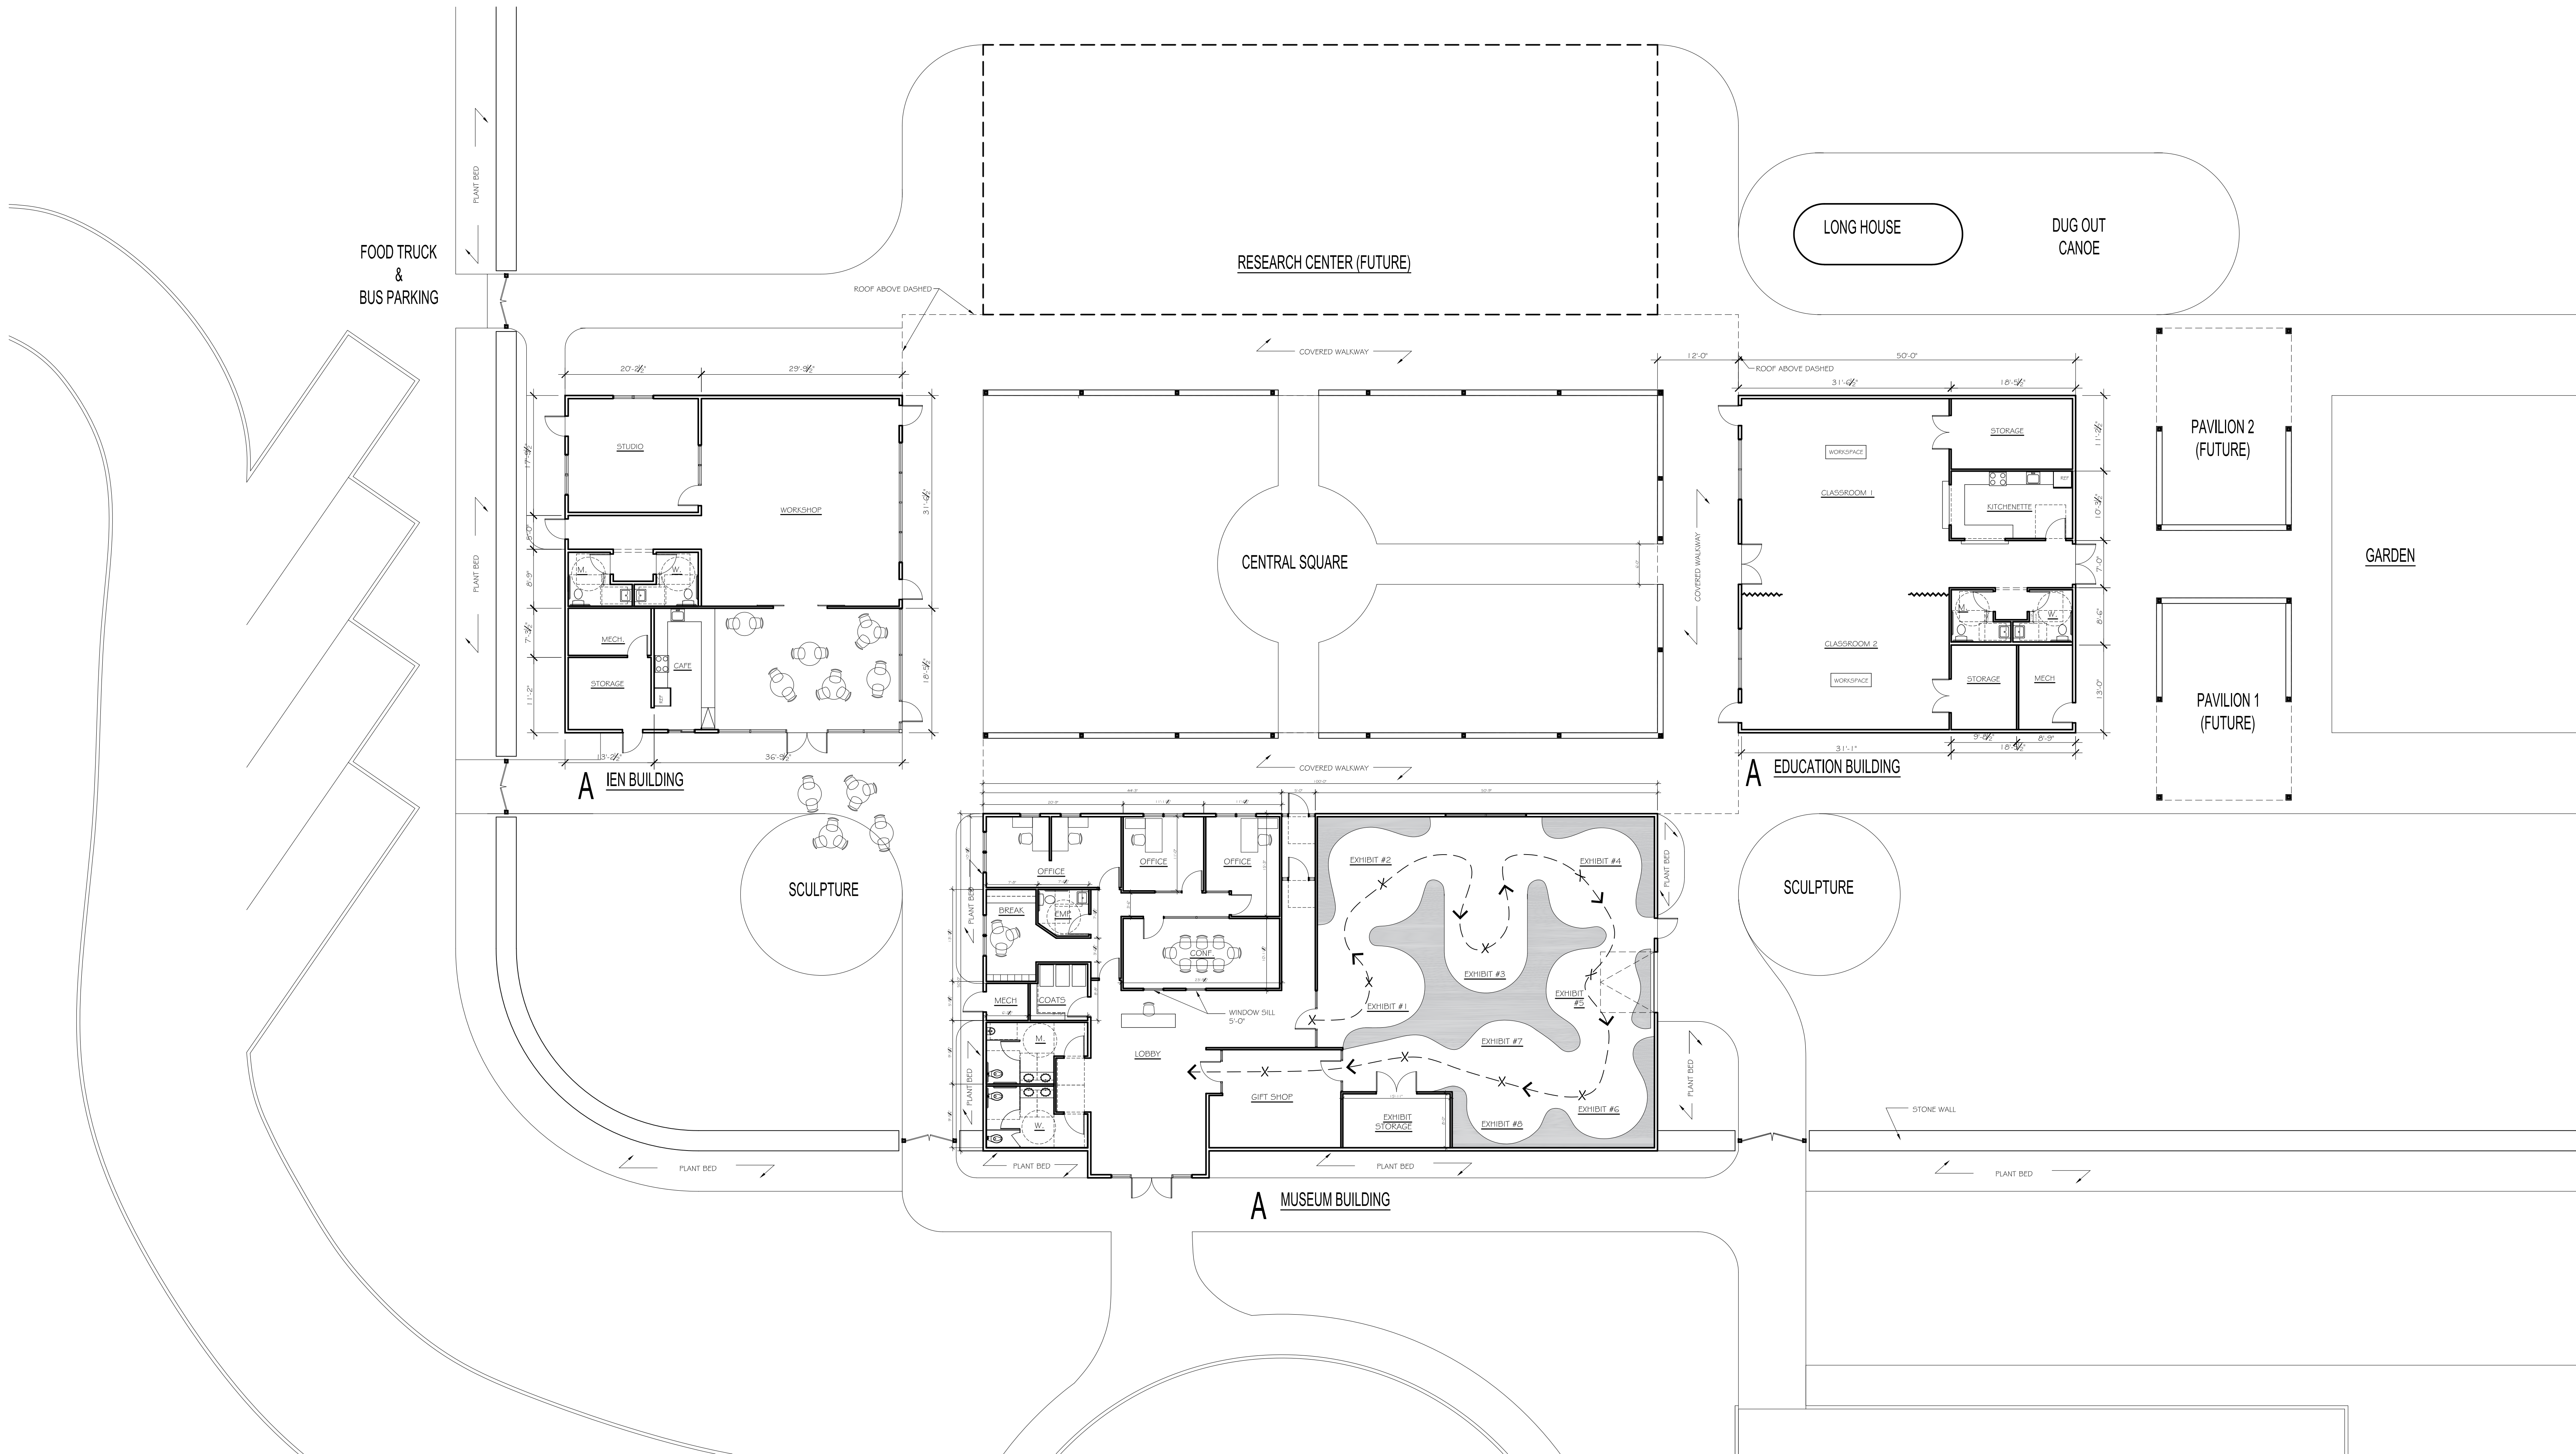

Project

Tomaquag Museum

Ministerial Road, South Kingstown, RI


Frank Karpowicz Architects, Inc.
26 South County Commons Way, Unit A5
Wakefield, RI 02879

401 782.4604
401 783.1245 fax



Site Plan


18132 - 04-30-2020

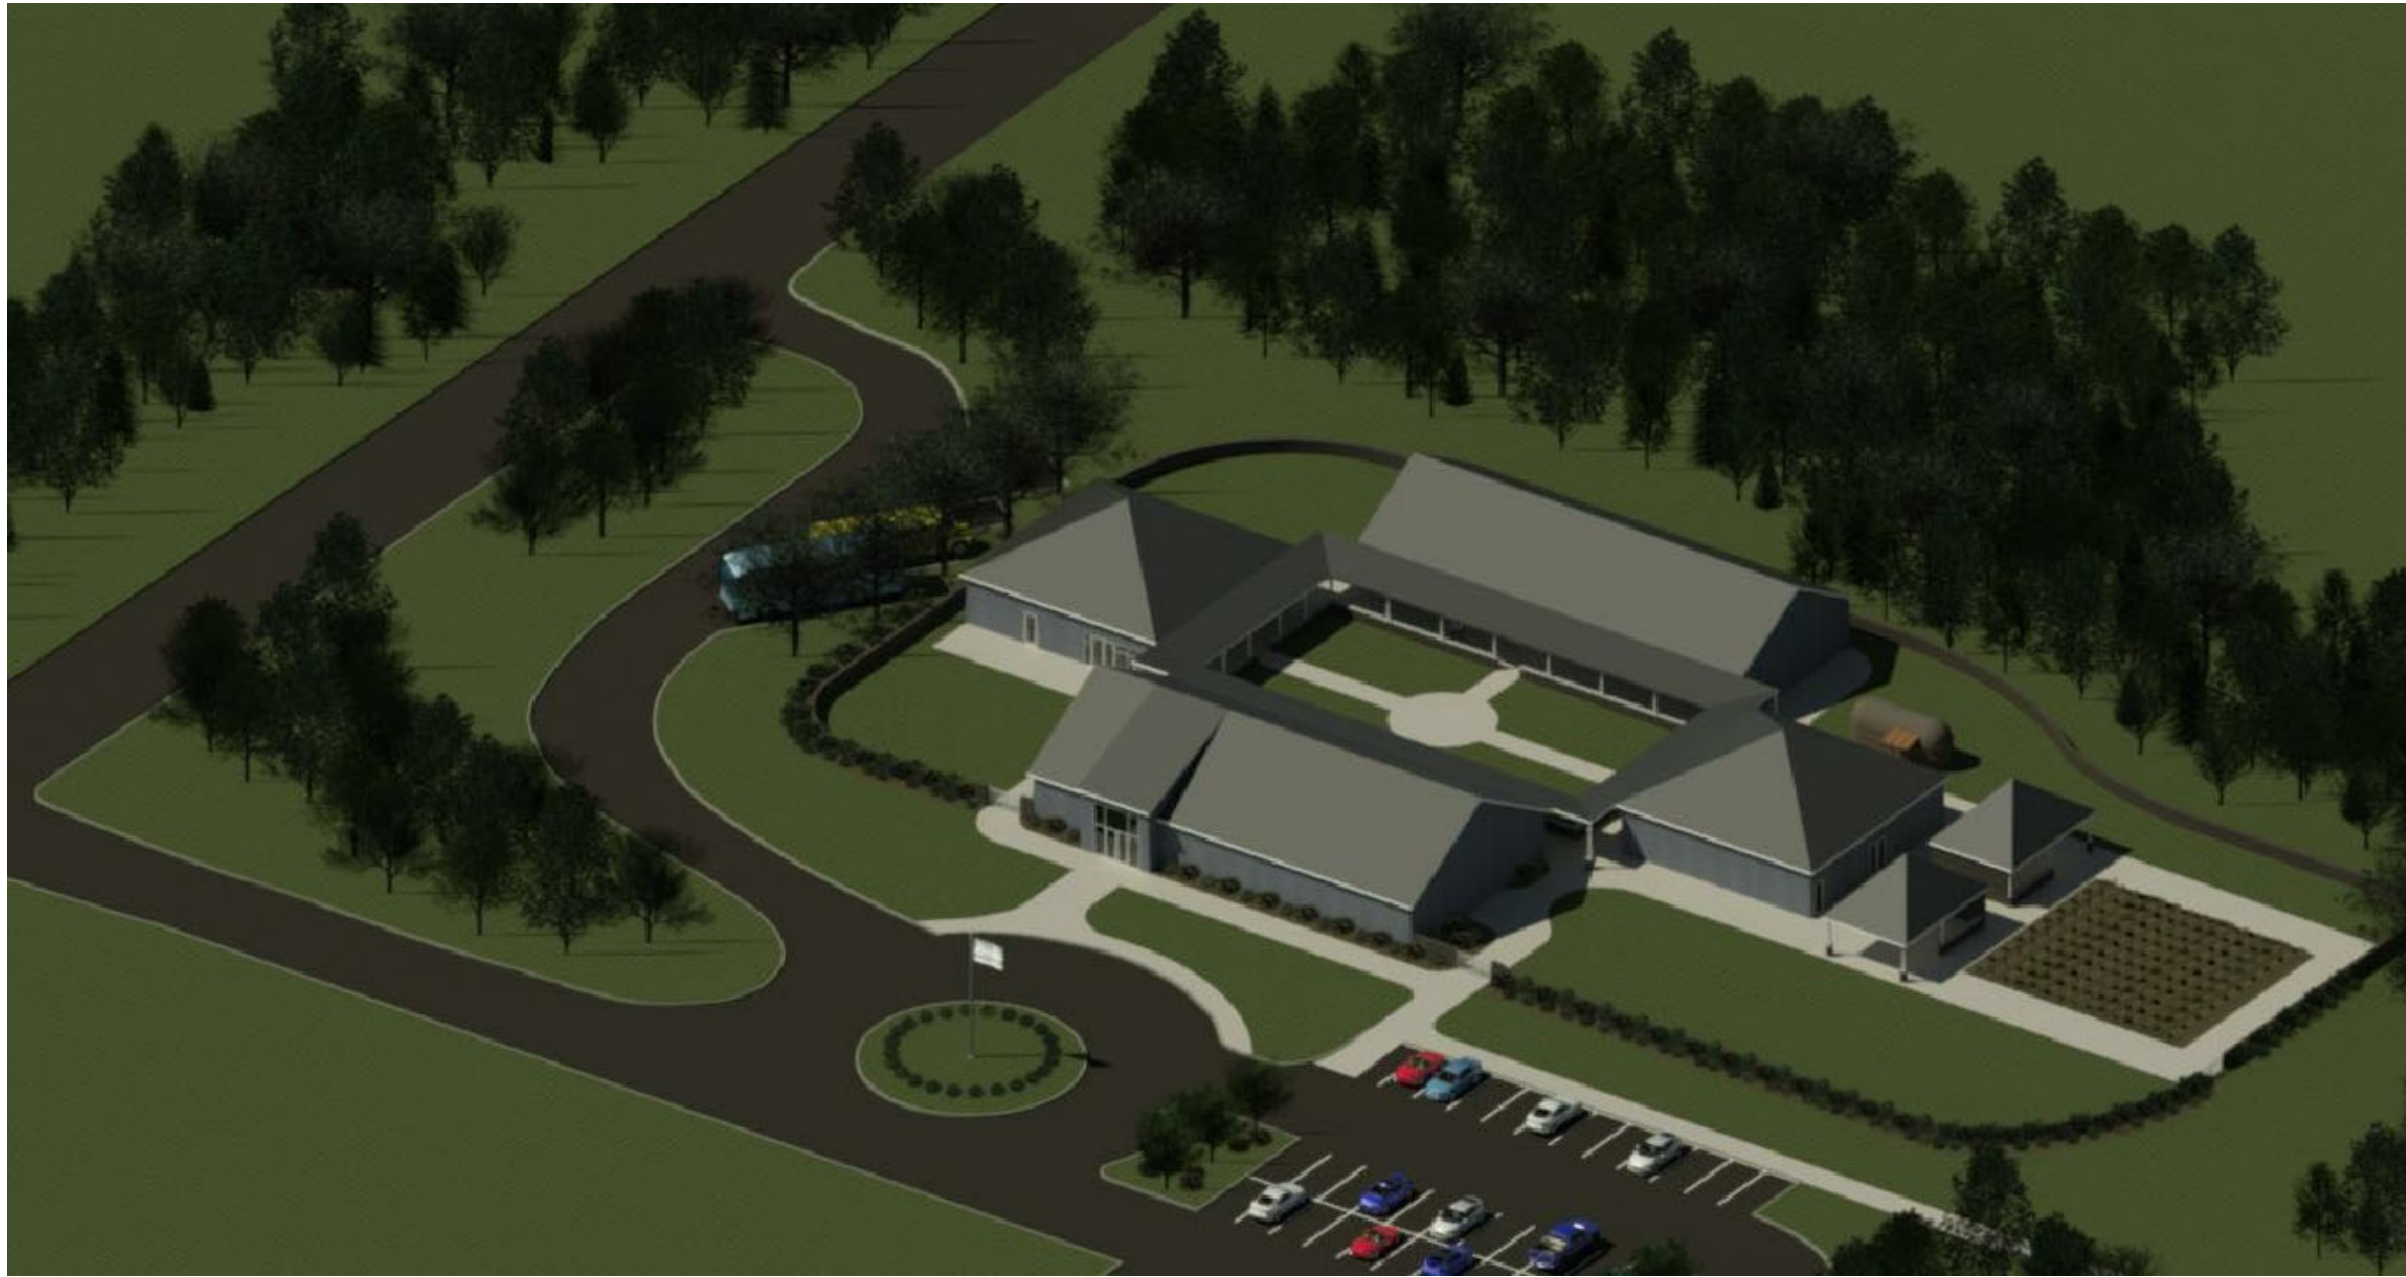

AERIAL VIEW



VIEW OF EDUCATION BUILDING

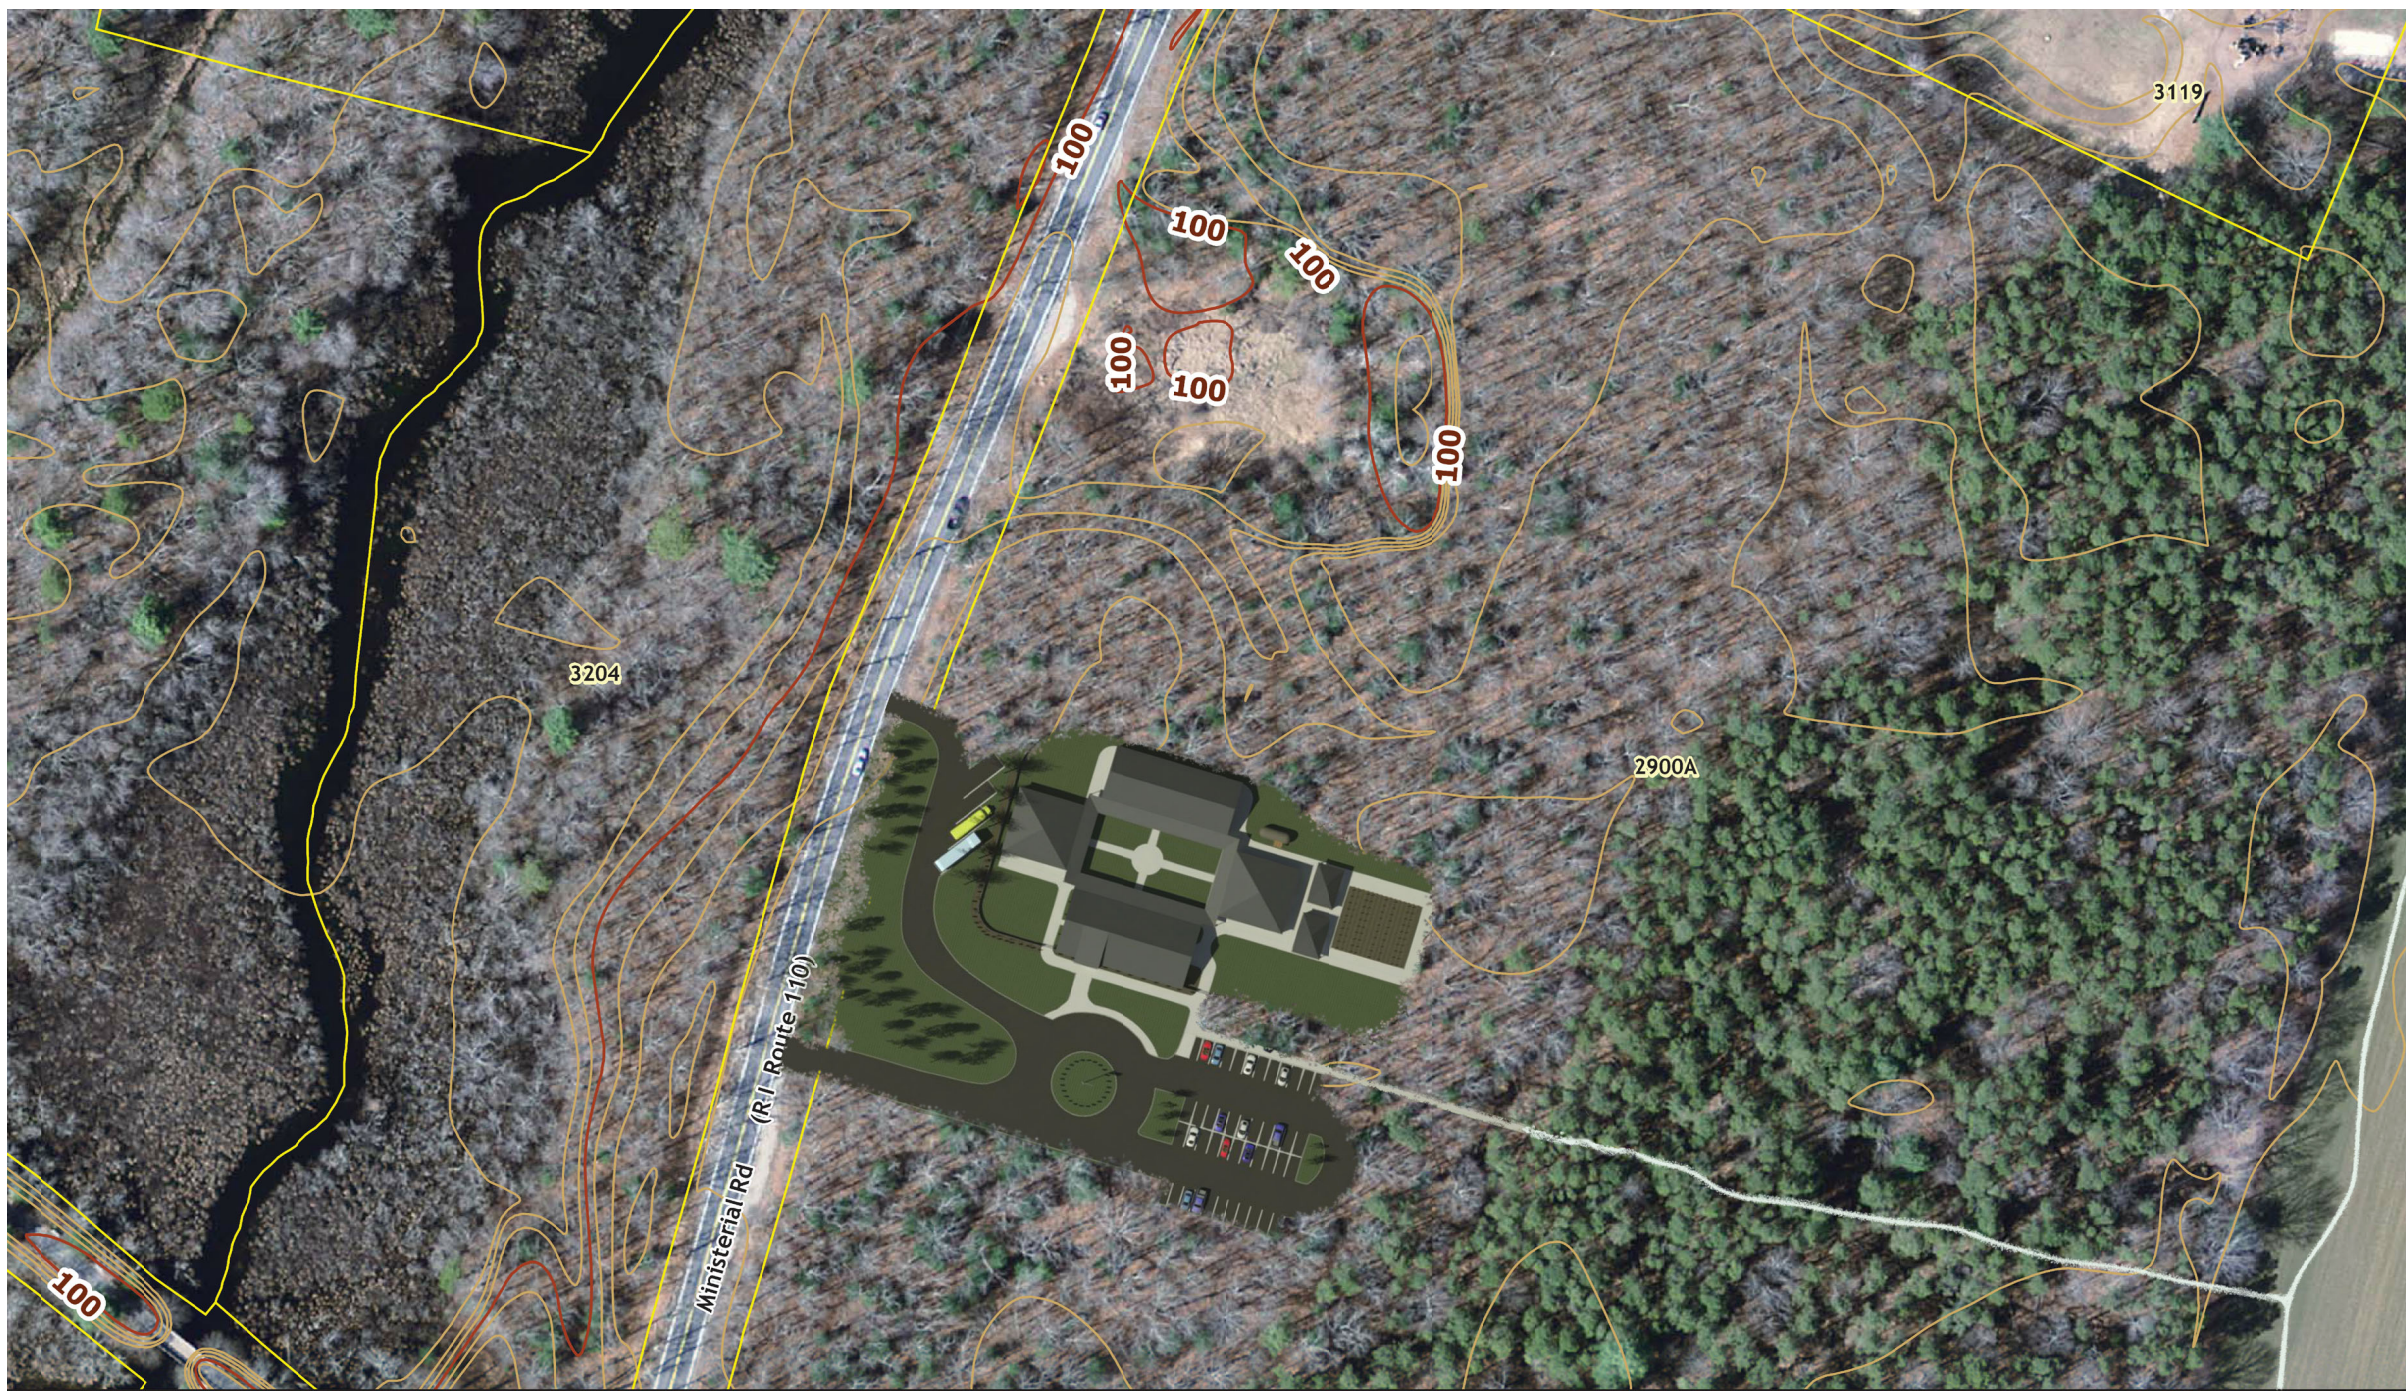

OVERHEAD VIEW



VIEW OF IEN BUILDING